NOTE

This drawing is to read in conjunction with all other Architects drawings and all Structural Engineers drawings details and calculations.

It is the contractors responsibility to check all dimensions prior to fabrication or construction, any discrepancies to be reported to the Architect.

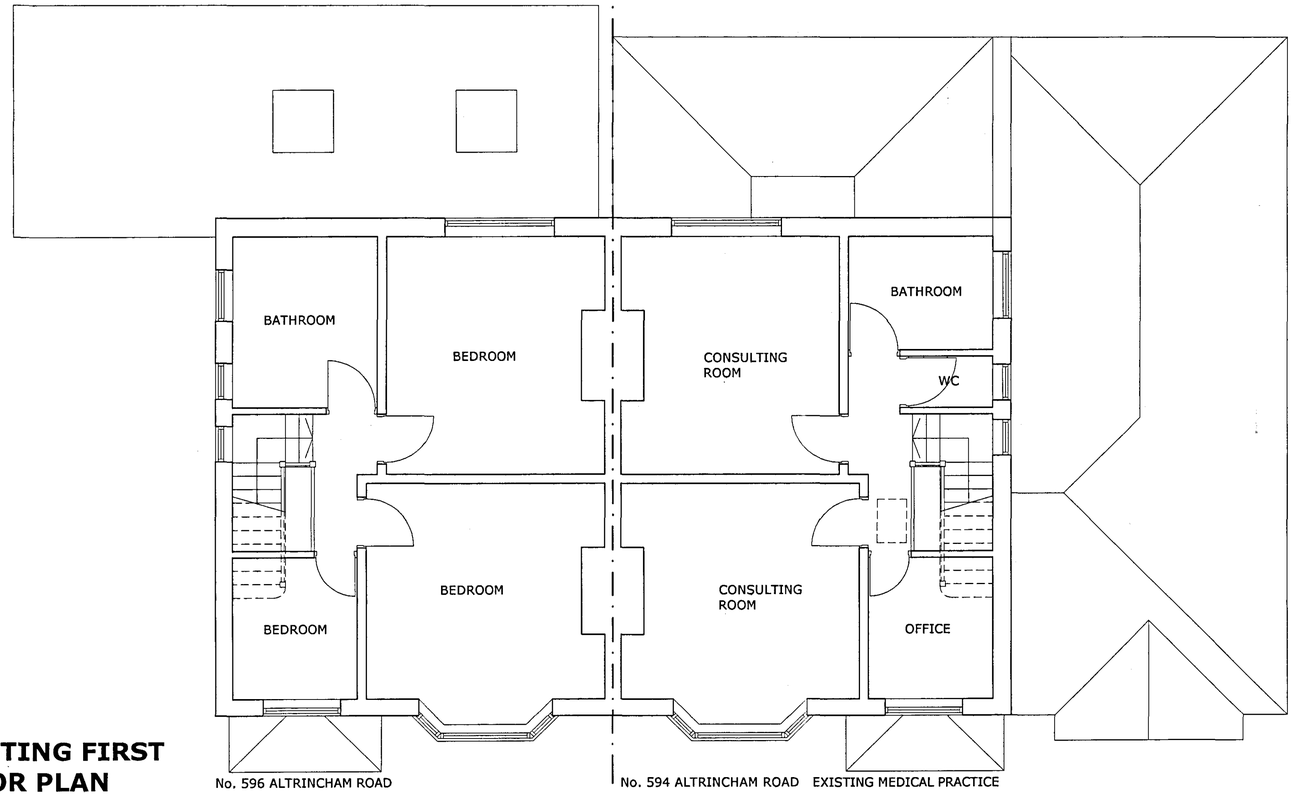

EXISTING FIRST FLOOR PLAN

No. 596 ALTRINCHAM ROAD

No. 594 ALTRINCHAM ROAD EXISTING MEDICAL PRACTICE

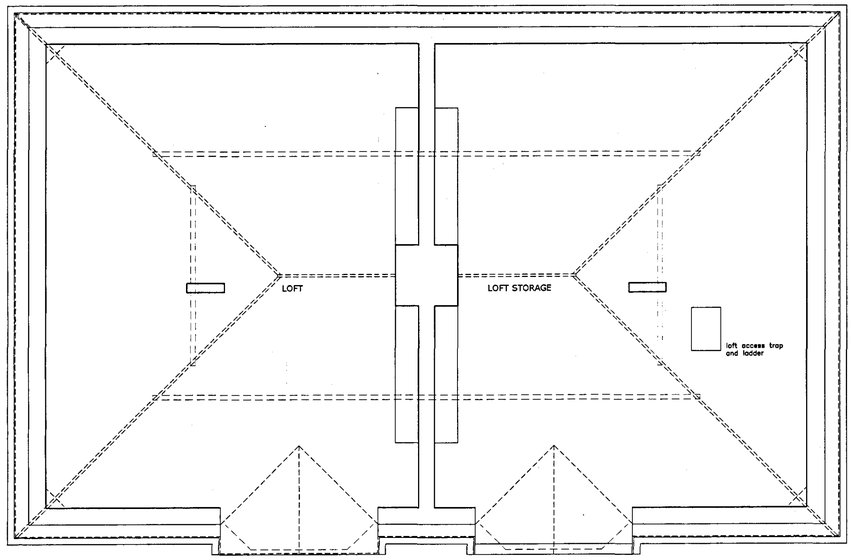

EXISTING LOFT PLAN

No. 596 ALTRINCHAM ROAD

No. 594 ALTRINCHAM ROAD EXISTING MEDICAL PRACTICE

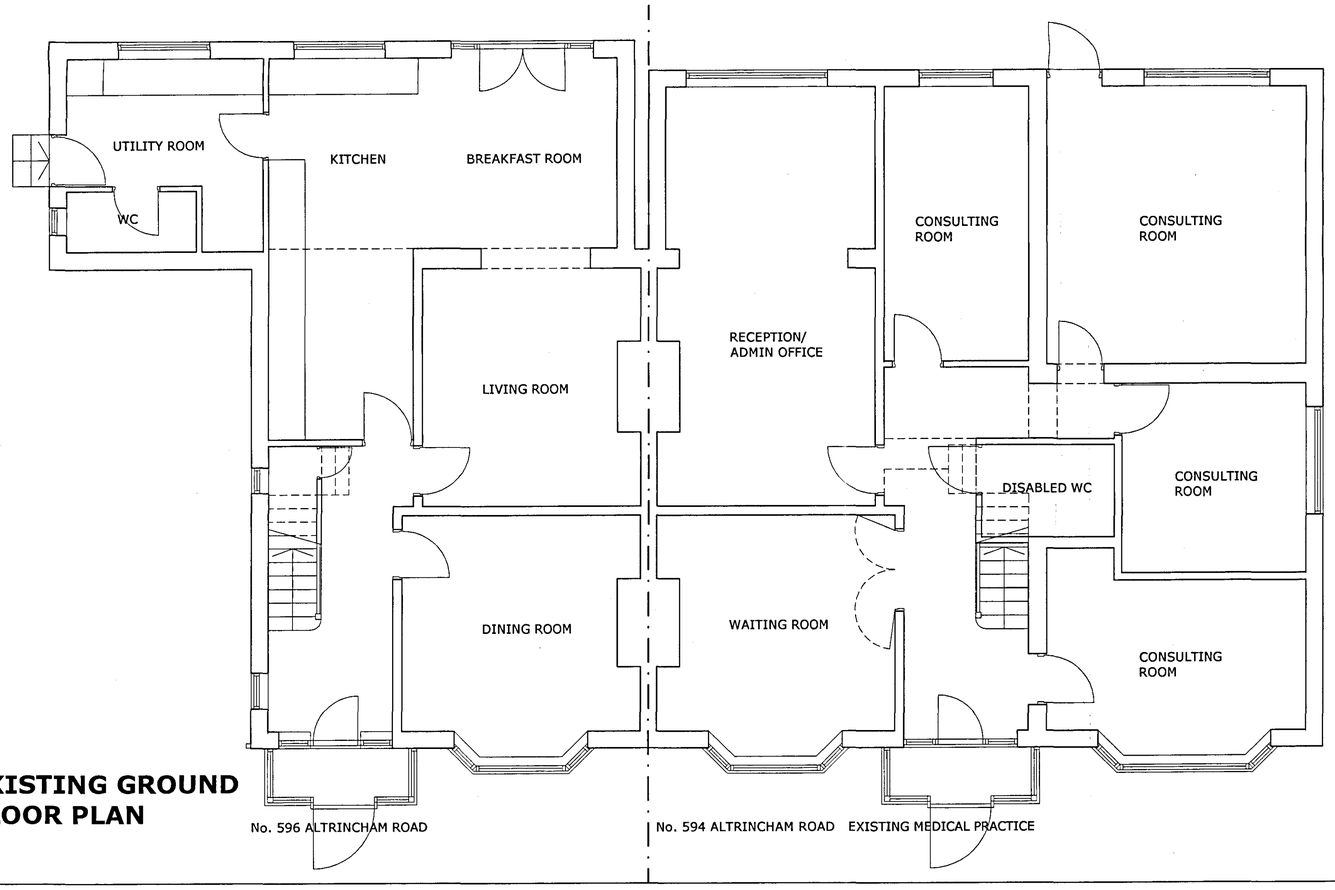

EXISTING GROUND FLOOR PLAN

No. 596 ALTRINCHAM ROAD

No. 594 ALTRINCHAM ROAD EXISTING MEDICAL PRACTICE

PLANNING AND BUILDING CONTROL
15 MAR 2012

1 0 1 2 3 4 5
meters

TYLER & COMPANY
ARCHITECTS

Craycombe House, 73A Bold Street, Altrincham
Cheshire, WA14 2ES

Telephone: (0161) 929 0810
Facsimile: (0161) 929 0810
E-mail: toby@tylerarchitects.eclipse.co.uk
© Copyright do not scale of this drawing

Project
PROPOSED ALTERATIONS
BROOKLANDS MEDICAL PRACTICE
MANCHESTER ROAD BROOKLANDS

Drawing
EXISTING PLANS

Date 01.03.2012	Drawn By ajt	Scale 1 : 50 @ A
Drawing Status	Drawing No.	Rev No.

992–04