
PROPOSED EXTENSION TO Nº 12 HARROP ST, M18 8RW.

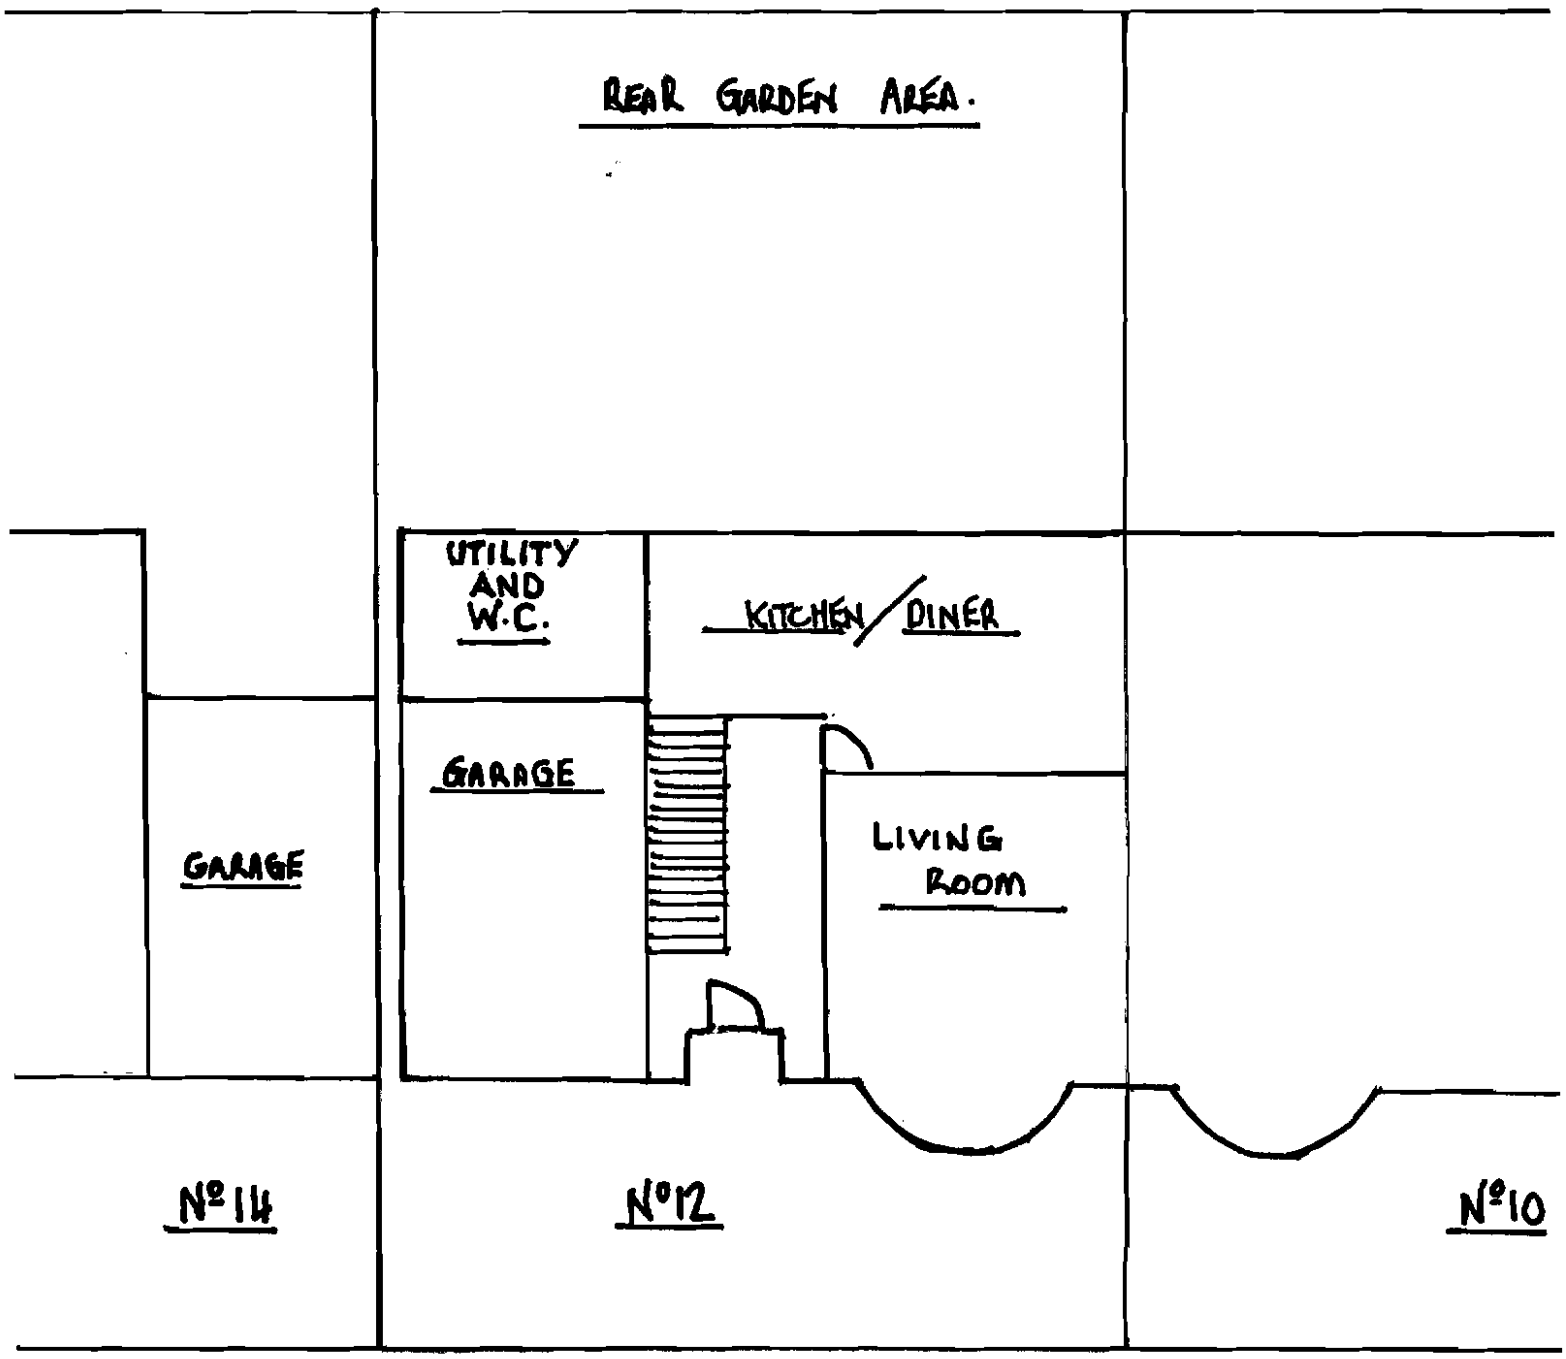

← HARROP ST. →

PLANNING
ACKD
RECD
RECD 18 JUN 2008

0 1 3m

@ 1:100