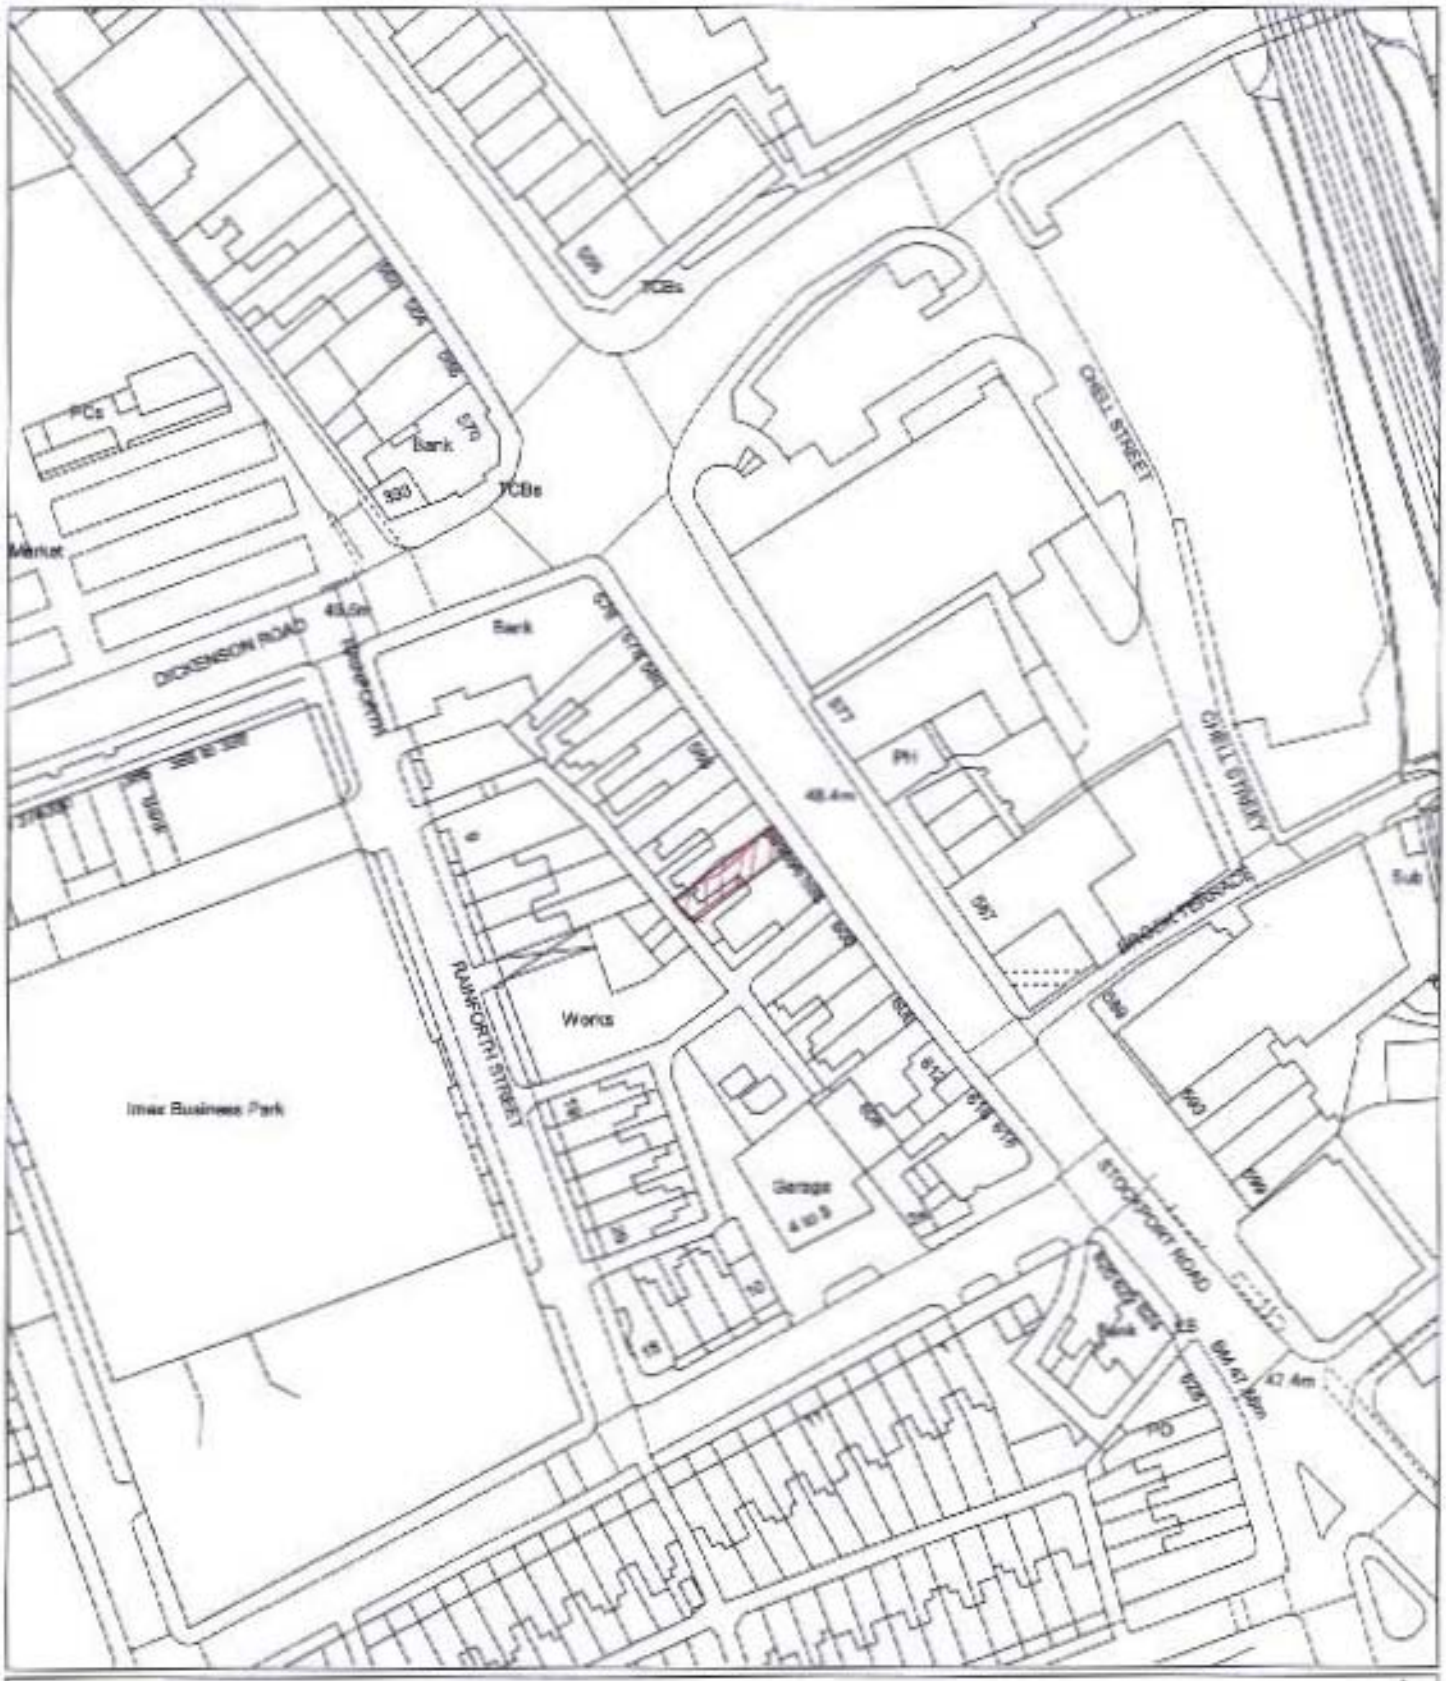


PLANNING APPLICATION BLOCK PLAN **Scale:** 1:1250

MANCHESTER CITY COUNCIL

Peter Babb
Head of Planning

CROWN COPYRIGHT RESERVED

Based upon the Digital Ordnance Survey map with the sanction of the Controller of Her Majesty's Stationery Office. Unauthorised reproduction infringes Crown Copyright and may lead to prosecution or civil proceedings. Licence No. 100019568

This copy has been produced specifically for Planning and Building Control purposes only. No further copies may be made. The charge for block plans includes an Ordnance Survey copyright fee.

PLANNING
RECD 13 FEB 2008
ACK
RECD 24 DEC 2007
ACK
RECD
M
ESLA/ZONs

Location: 594 STOCKPORT ROAD LONGSIGHT