
PLANNING
ACKD
2 3 APR 2008

17 Ferndene Road, Withington
Manchester M20 4TN

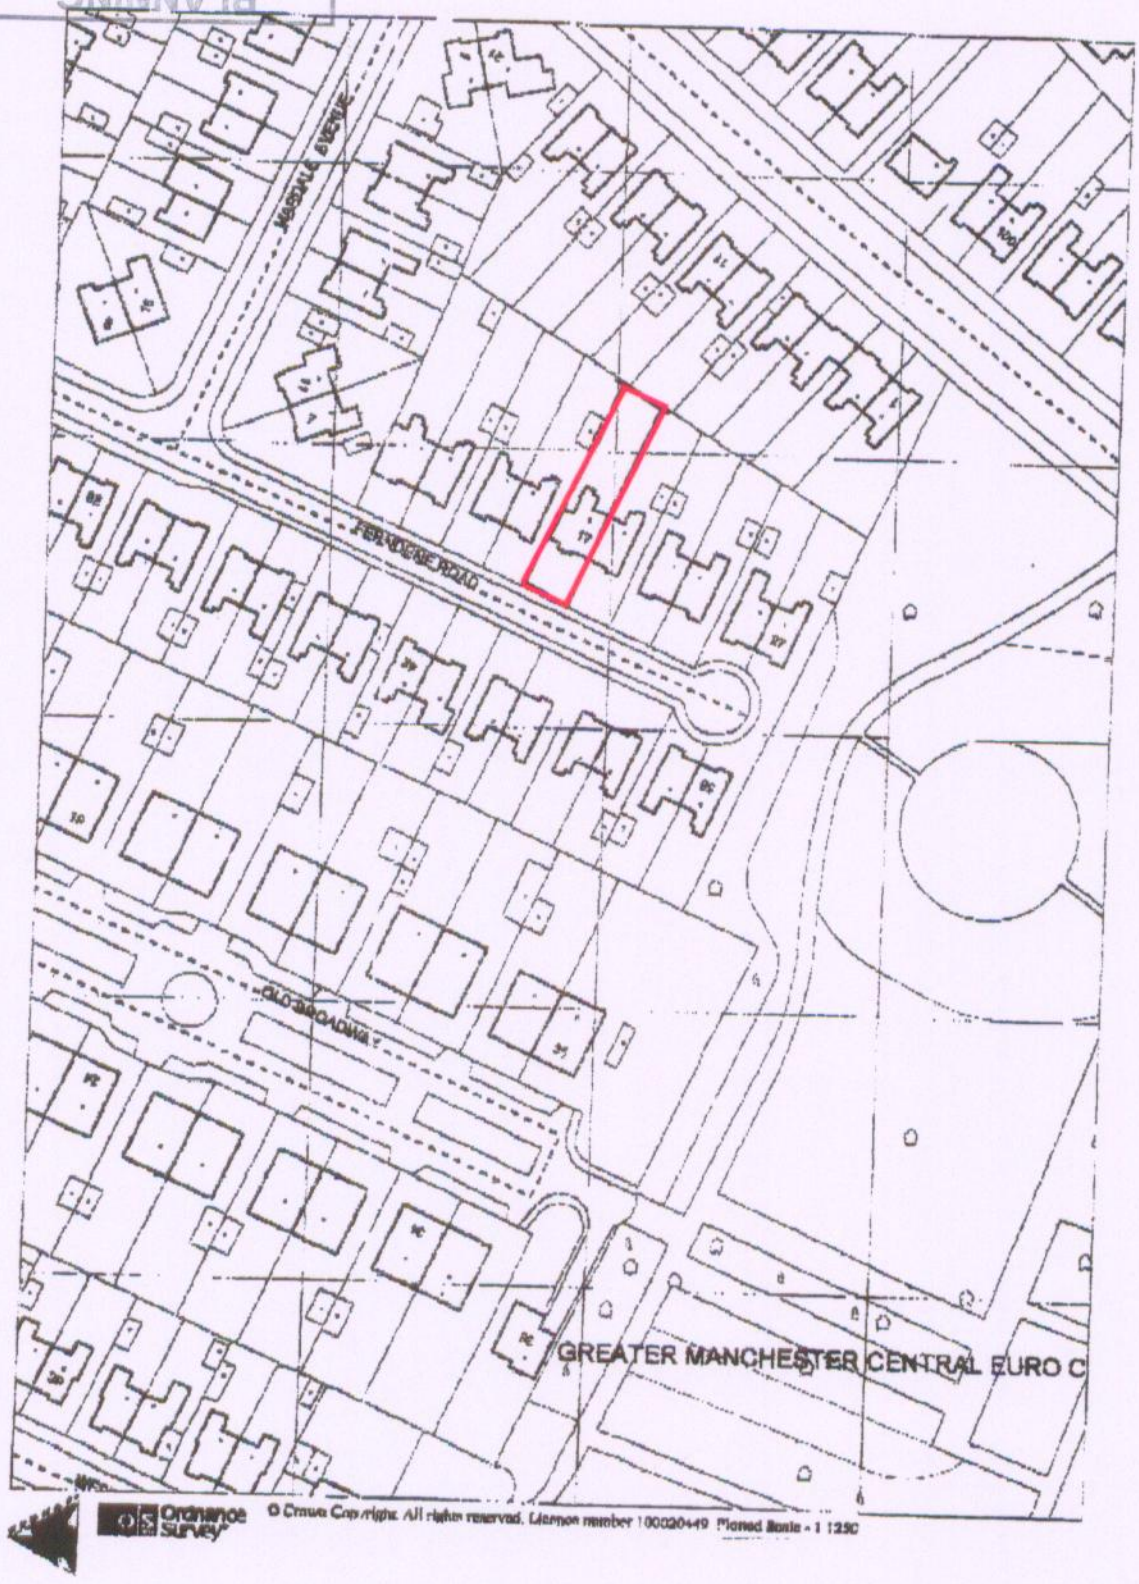

- 4 JUL 2007