

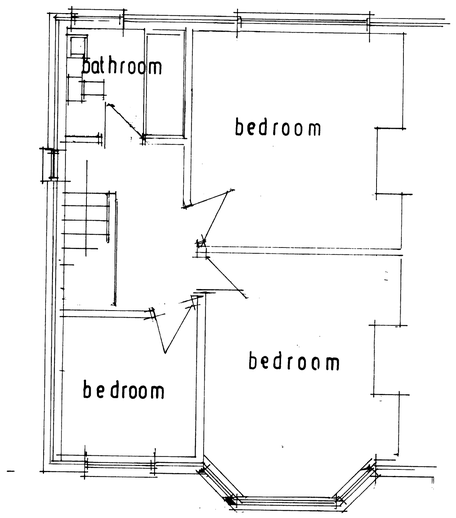


FIRST FLOOR PLAN

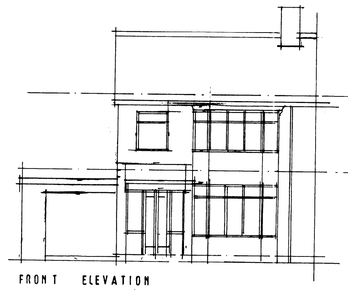


FRONT ELEVATION

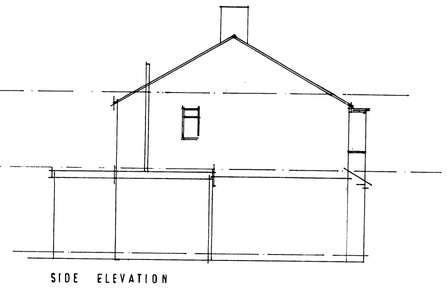


SIDE ELEVATION



REAR ELEVATION

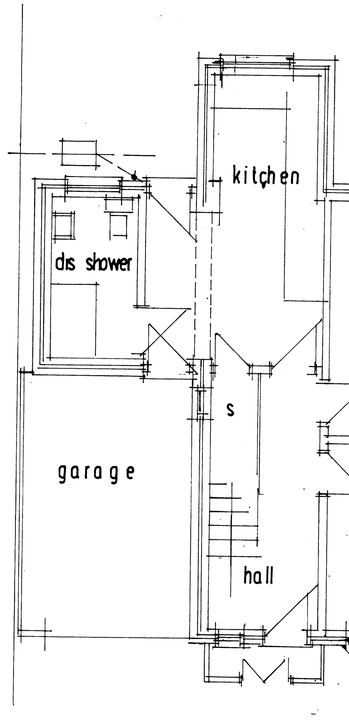

GROUND FLOOR PLAN

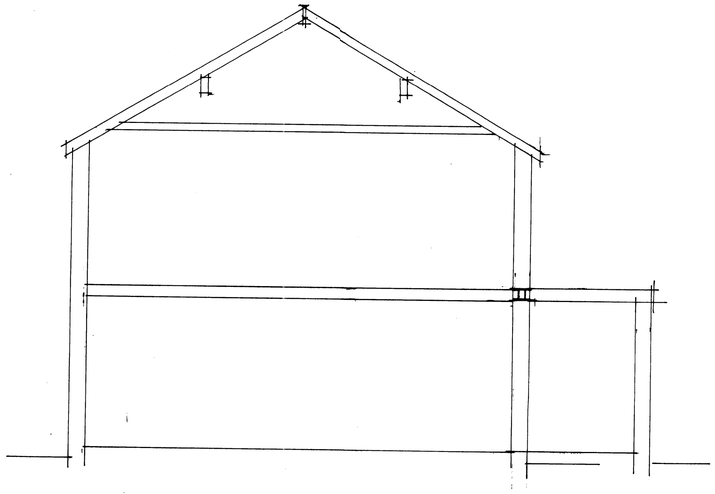

SECTION



Local Authority Drawing
as existing

ARCHTREND DESIGN
122 Waggs Road
Congleton
Cheshire
tel/fax 01260 274221
e mail sb4221@aol.com.

Proposed side and rear ground floor extensions in connection with additional facilities for a disabled person at
49 Grangethorpe Drive, Burnage,
Manchester M19 2 LR
for
Mrs Alam

Dwg. No. 2625/01

Scale: 1:50 1:100