
notes


© COPY RIGHT RESERVED

All work to be carried out in accordance with Building Regulations and the requirements of the Local Authority.


The Contractor shall check all dimensions on site before commencement of works.
No dimensions to be scaled off this drawing.

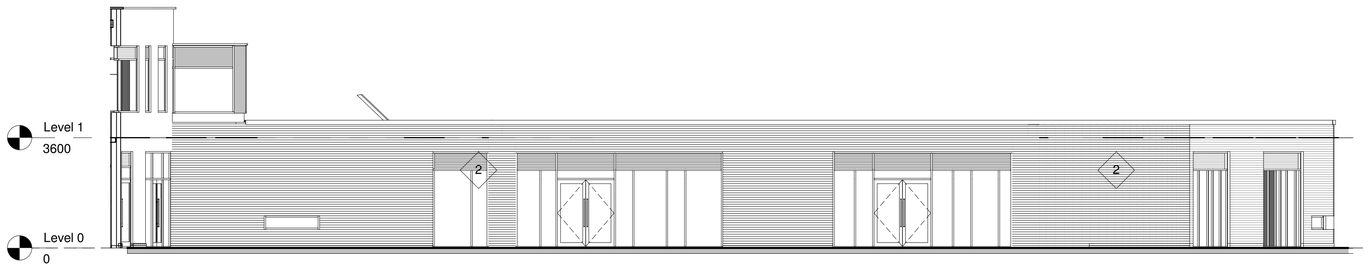


Existing Elevation J
1 : 100

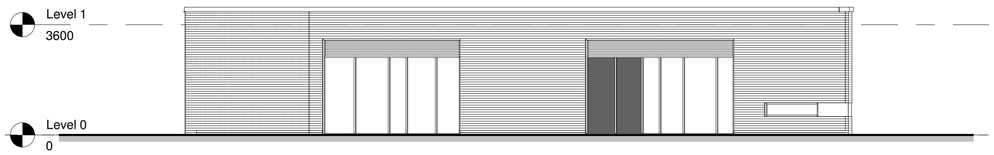


Existing Elevation K
1 : 100

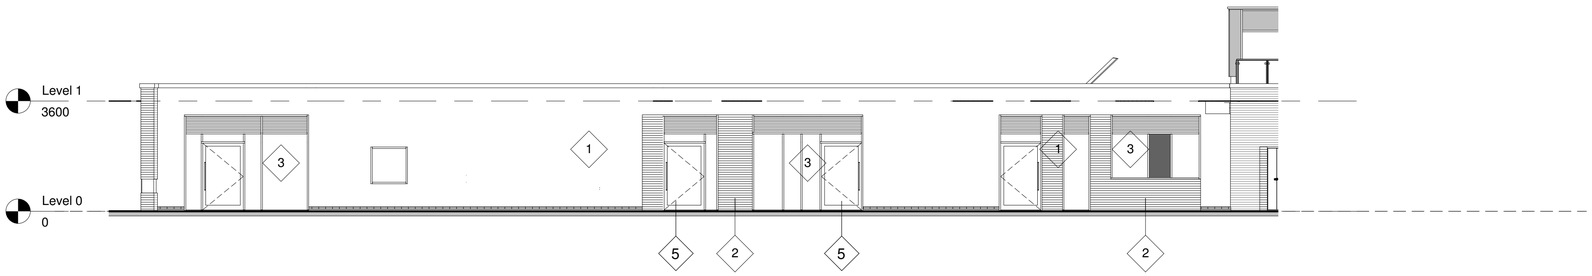


Existing Elevation L
1 : 100

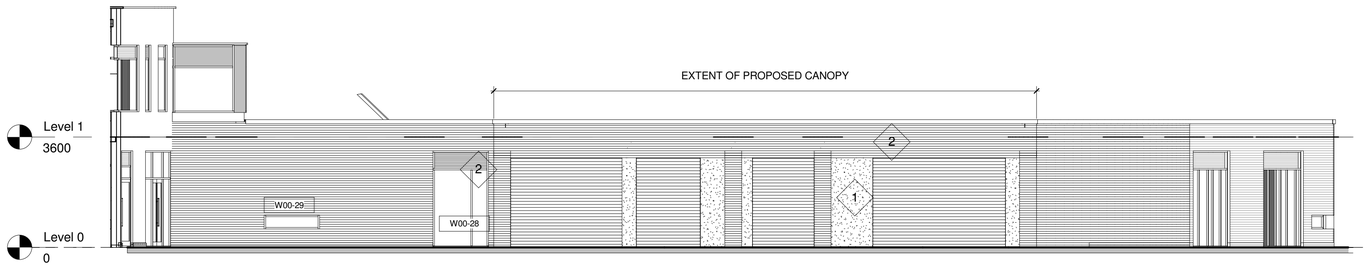


Proposed Elevation J
1 : 100

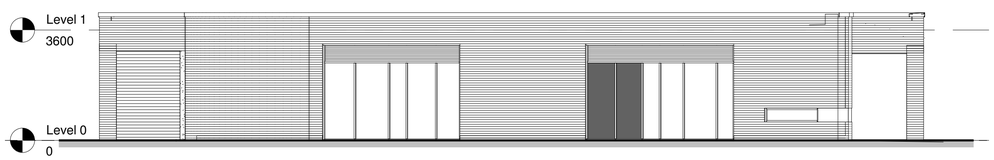

Proposed Elevation K
1 : 100

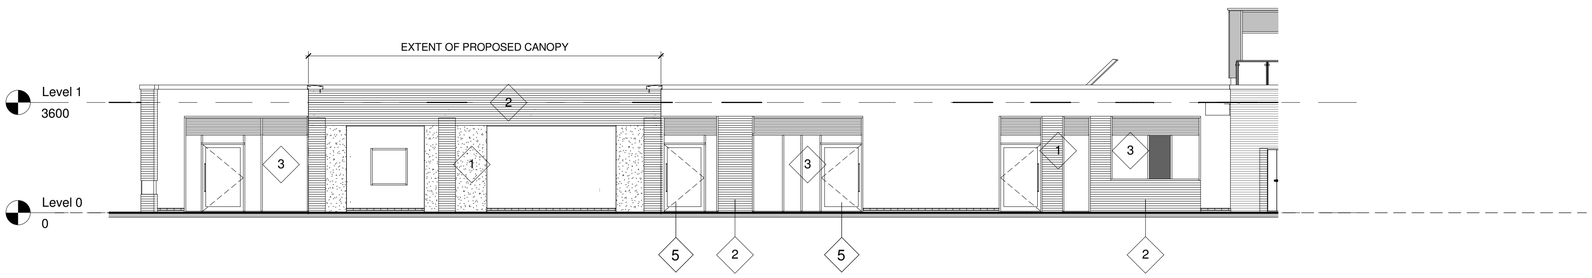

Proposed Elevation L
1 : 100

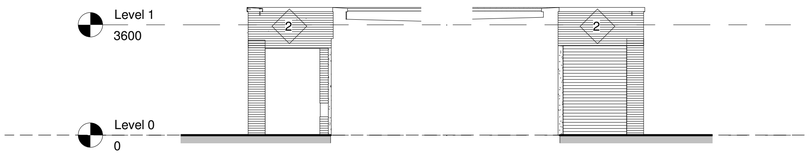

Elevation M1 & M2
1 : 100

1. THROUGH COLOURED RENDER COLOUR :WHITE
2. BRICKWORK COLOUR TO BE AGREED WITH LOCAL AUTHORITY
3. POLYESTER POWDER COATED GLAZING SYSTEM FRAME COLOUR TO BE AGREED WITH LOCAL AUTHORITY
4. POLYESTER POWDER COATED ALUMINIUM PANEL COLOUR TO BE AGRTEED WITH LOCAL AUTHORITY
5. POLYESTER POWDER COATED ALUMINIUM DOOR SETS GLAZED WHERE INDICATED, LOUVRED LEAVES TO PLANT ROOM

NOTE
OPENINGS IN CANOPIES TO HAVE INTEGRAL POLYESTER POWDER COATED ROLLER SHUTTERS. GRILLE COLOUR TO BE AGREED WITH LOCAL AUTHORITY.

PLANNING

rev.	date	amendments	drawn	check
02	23/08/2011	Elevations M1 & M2 added	PH	FP
01	12/07/2011	Planning Application	PH	FP

Residual Risk

robinson architects

1-2 Merchant's Quay, Ashley Lane, Shipley, West Yorkshire, BD17 7DB, UK
Tel: +44 (0) 1274 532 500
Fax: +44 (0) 1274 534 000
email: architects@robinsongroup.co.uk
web: www robinsonarchitects.co.uk

Certificate Number FS40109

project title:
Old Moat Community School, Manchester

drawing title:
Pre Canopy Floor Plans

scale at A1:	date:	drawn:	approved:
As indicated	07/12/11	Author	Approver

job ref:	dwg no:	rev:
05-149-RA	474	02