EXISTING



Existing elevation A

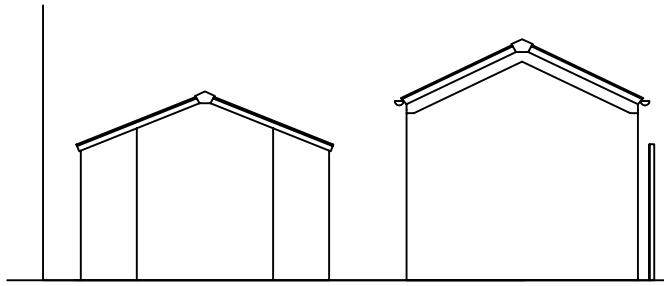

Existing elevation B

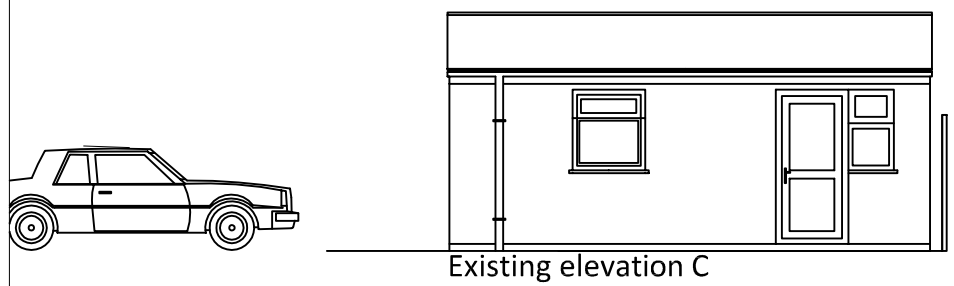

Existing elevation C

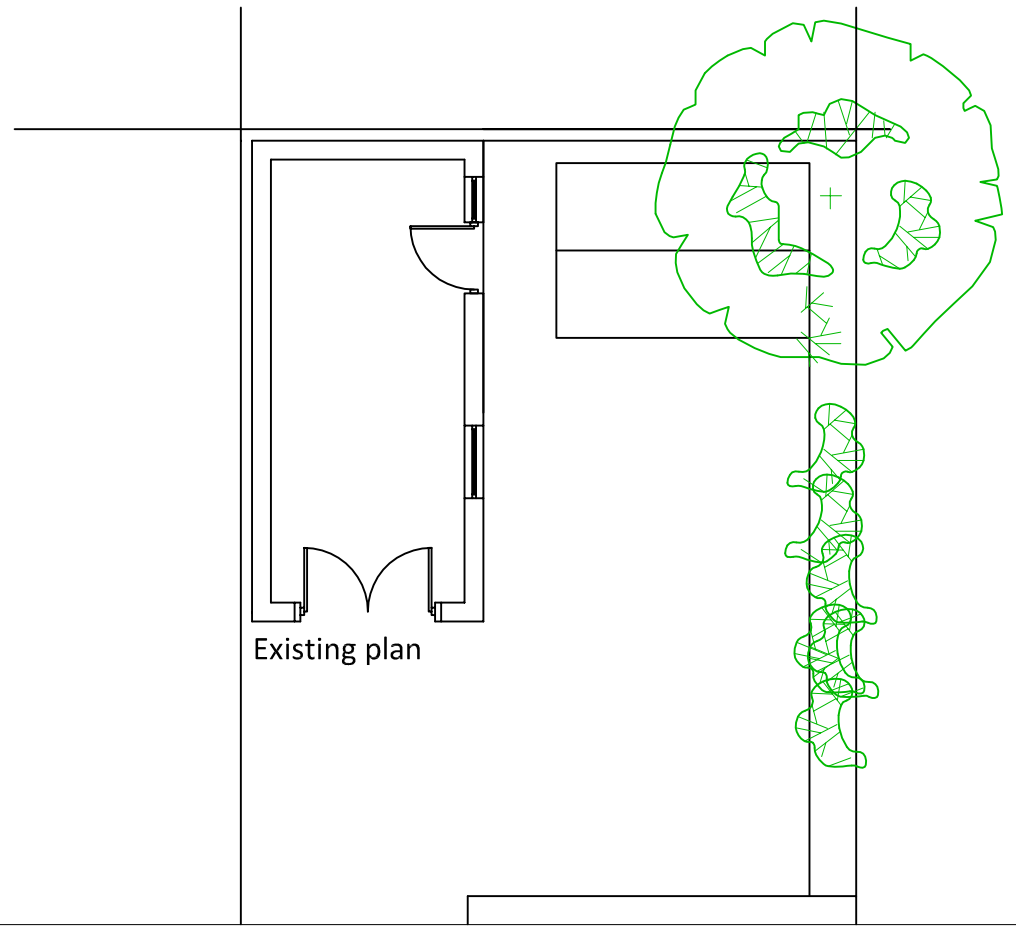

Existing plan

PROPOSED

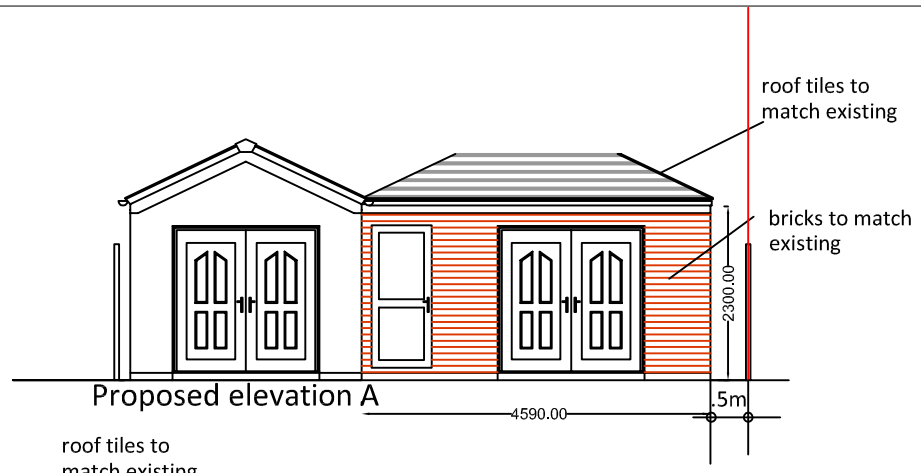

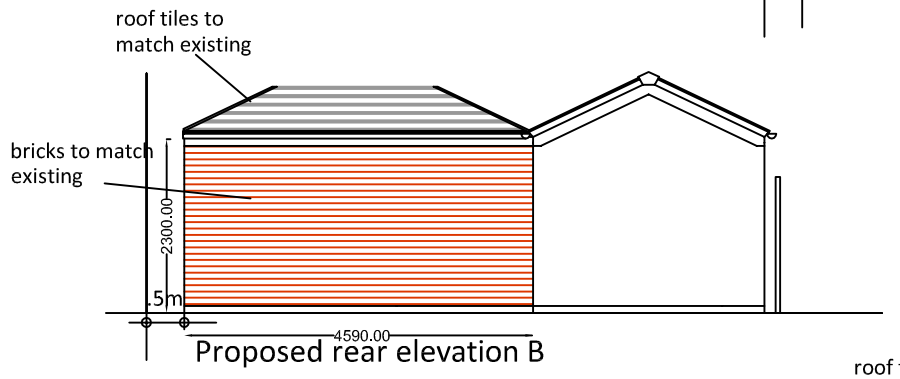

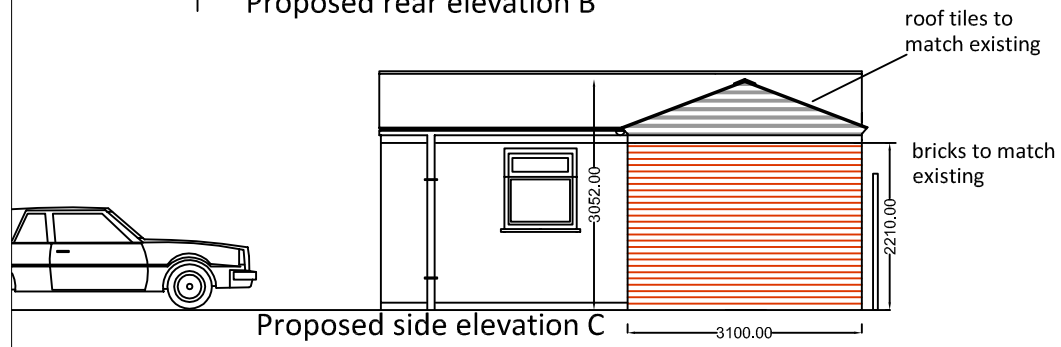

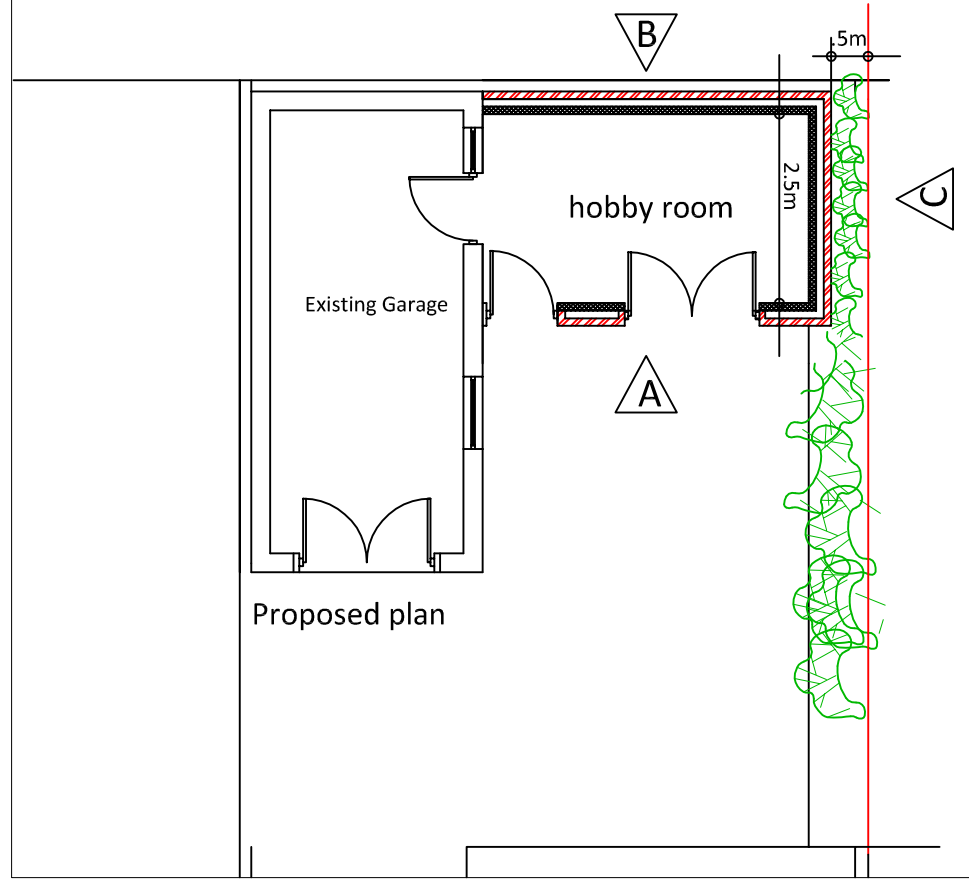

EXISTING / PROPOSED

N.GEDAL
BA Hons Dip ARCH RIBA

ARCHITECT

REV B 24/5/12 REDUCED SIZE
REV A 1/4/12 REAR ELE

CLIENT
Mr R Masud
290 Mosley Road
Levenshulme
Manchester
M19 2LH

Architects
Najib Gedal Architects
4 Rutters Lane
Hazel Grove
Stockport
SK7 5AY
Tel: 0161-419 - 9757
najibgedalarchitects@hotmail.com

DRAWING TITLE

Existing/ Proposed

DRAWING NO MHR 01

SCALE 1:100

DATE 16.3.12