Signage Specialist

Signage Specialist
Unit 39,
Wellington Employment Park
Dunes Way, Liverpool, L5 9RJ

T 0151 207 4581 F 0151 207 4581
E hello@signage-specialist.co.uk
W www.signage-specialist.co.uk

Name:

File: X- Section.FS

Date: 25/11/2008 Time: 10:08:01

Approval Signature:

Approval Date:

Denmark Road High Elevation Signs

Aluminium Built up logo Powder Coated White and Red

Side Elevation

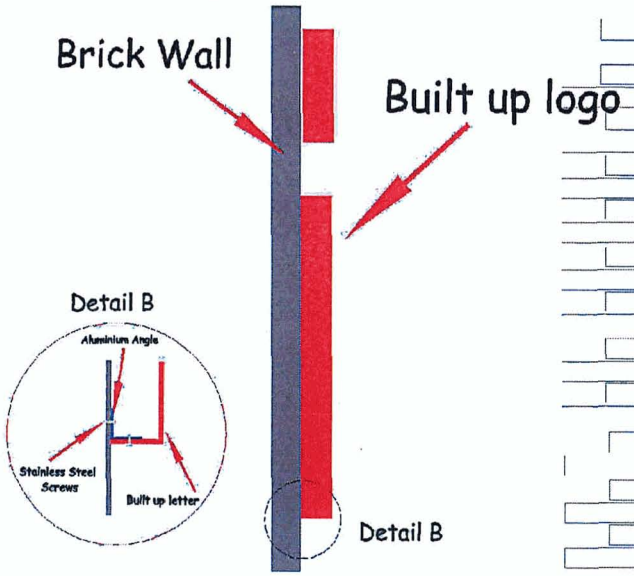



2.4m high by 1.45m wide

This design and drawing submitted for your review and approval is the exclusive property of ***Signage Specialist***
It may not be reproduced, copied, exhibited or utilized for any purpose, in part or in whole by any individual inside out outside without written consent of ***Signage Specialist***

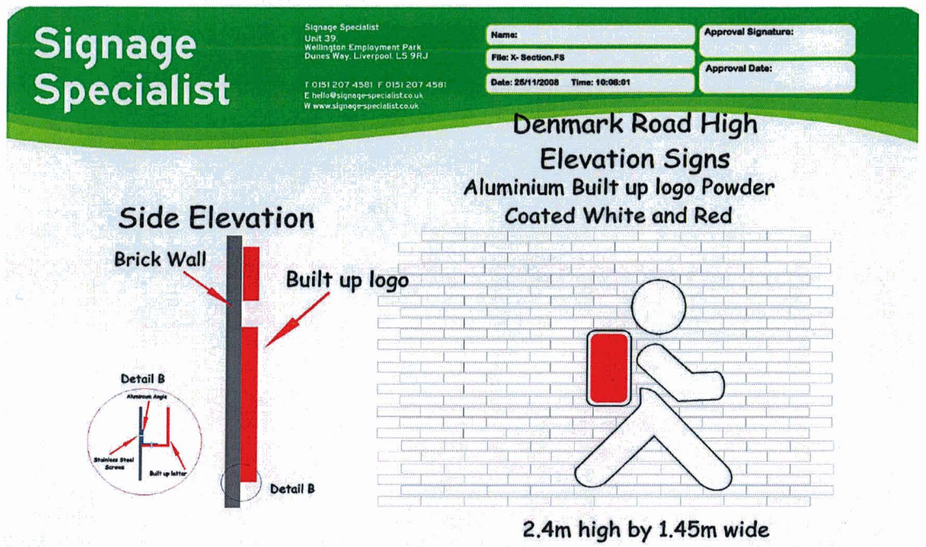

ADVERTISEMENT 2.

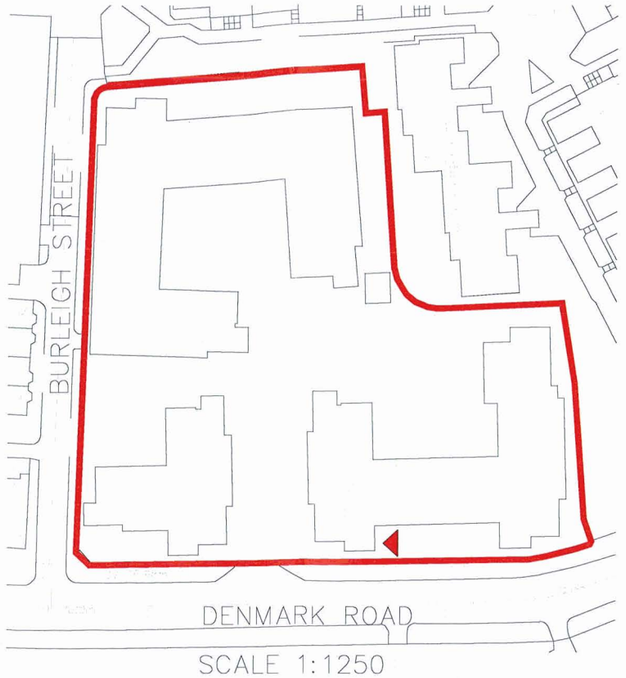

SCALE 1:1250



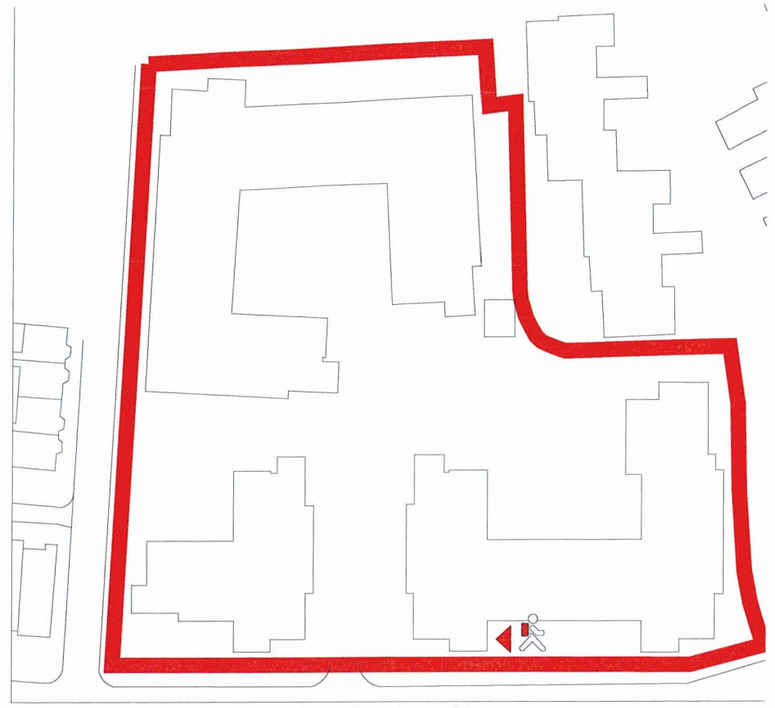

SCALE 1:1000

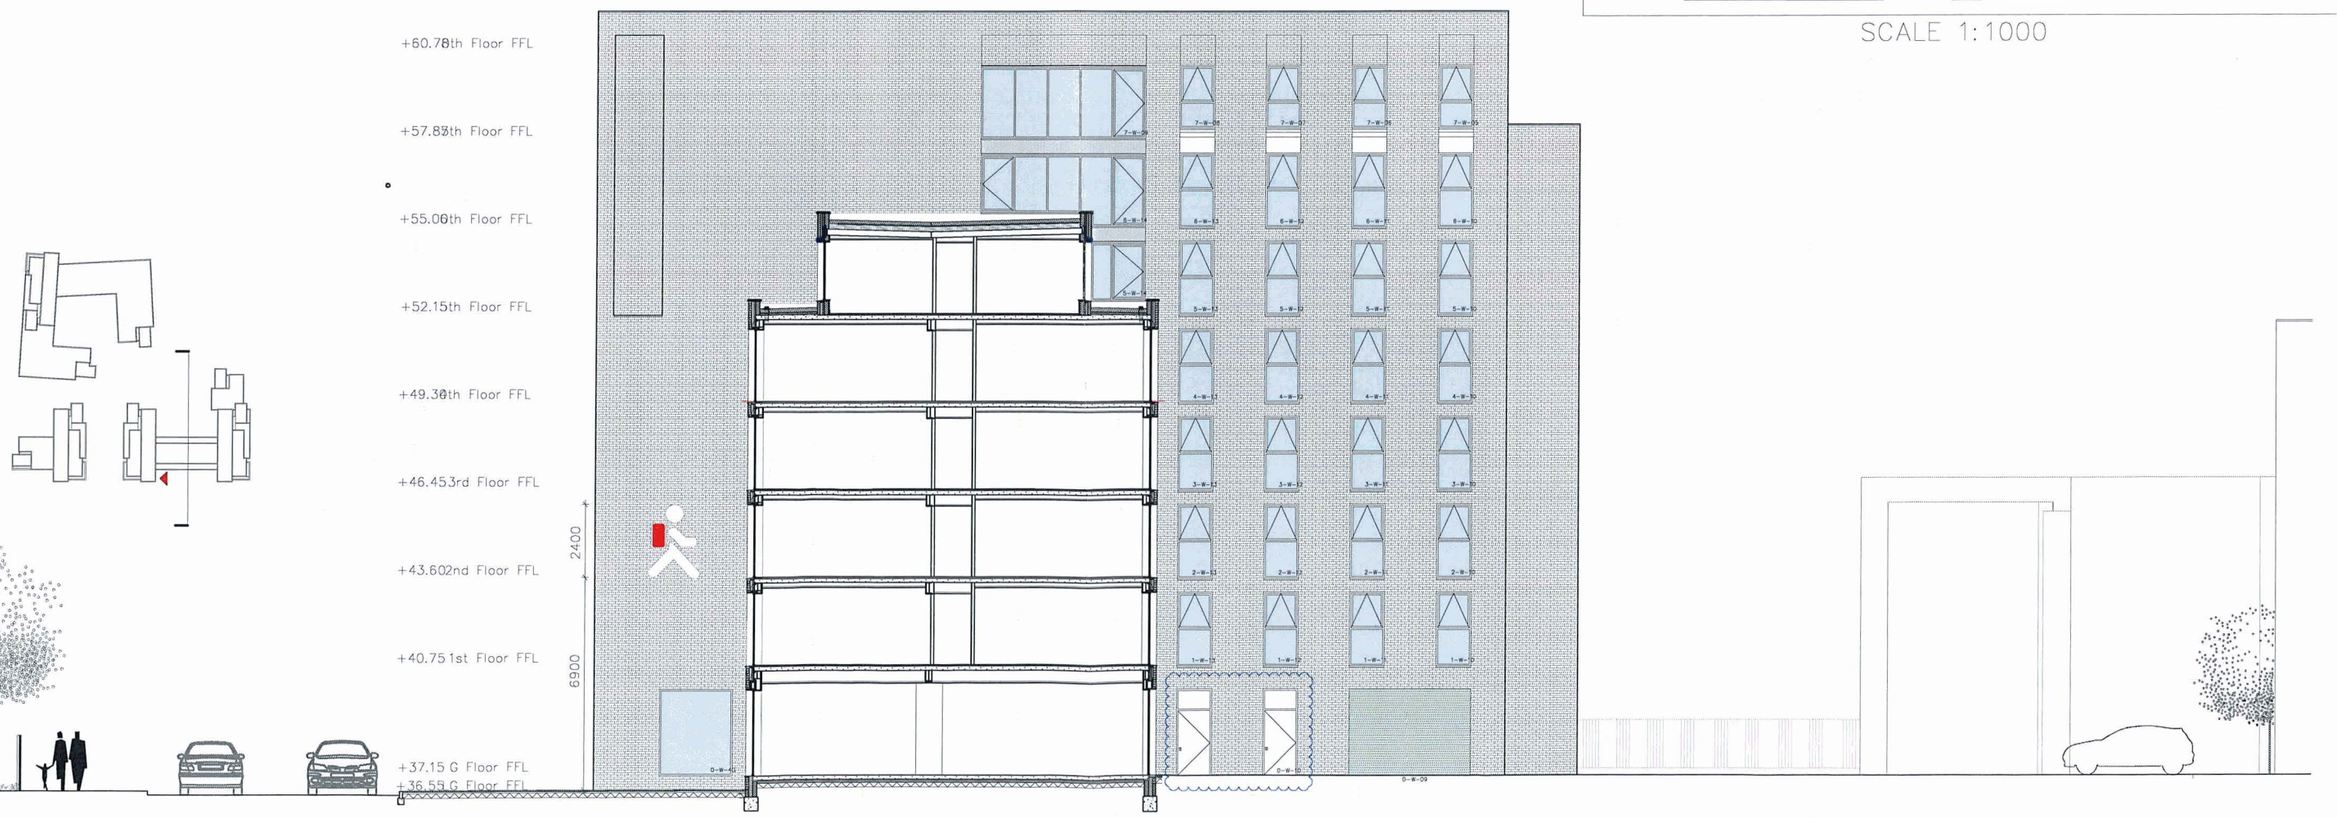

h dder+partners

I dio
1 K+l o Pl. ^
M. ^ ^ M1 4LE

: +44 0 1.1 ▮ *14
-: m.ll@ odd+ . dp. ^ . om
w: www. odd+ . dp. ^ . om

D N T SCALE
W rk t ann tated dimensi ns nly.
Read drawing in c njuncti n with relevant specificati n, Structural Engineers' and Services Engineers' drawings.
C nfirm all dimensi ns bef re c mmencement f any w rk n site r fabricati n.

revisi ns + n tes:

REV. A 30.08.11 Ground floor height reduced to 3.6m (FtF).
REV. B 07.09.11 Door added to refuse store.
REV. C 14.09.11 Elevation updated to incorporate structure
REV. D 21.09.11 Window head detail amended from 4 to 6 bricks.
REV. E 10.10.11 Updated to cohere with structural engineers drawings, ground levels revised.
REV. F 14.11.11 Section updated, references added.
REV. G 25.11.11 Door added as clouded.
REV. H 04.01.12 Window references added.
REV. J 24.02.12 External door added to store room.

0 5m 10m

client: MARCUS WORTHINGTON & CO
date: AUGUST 2011

pr ject: DUCIE COURT – BLOCK A
scale: 1:200 @ A3 1:100 @ A1
drawn by: NM

title: PROPOSED ELEVATION 04
drawing number: L(20)204

status: FOR INFORMATION
| b number: 0498
revisi n: J

hodder+partners