DO NOT SCALE THIS DRAWING

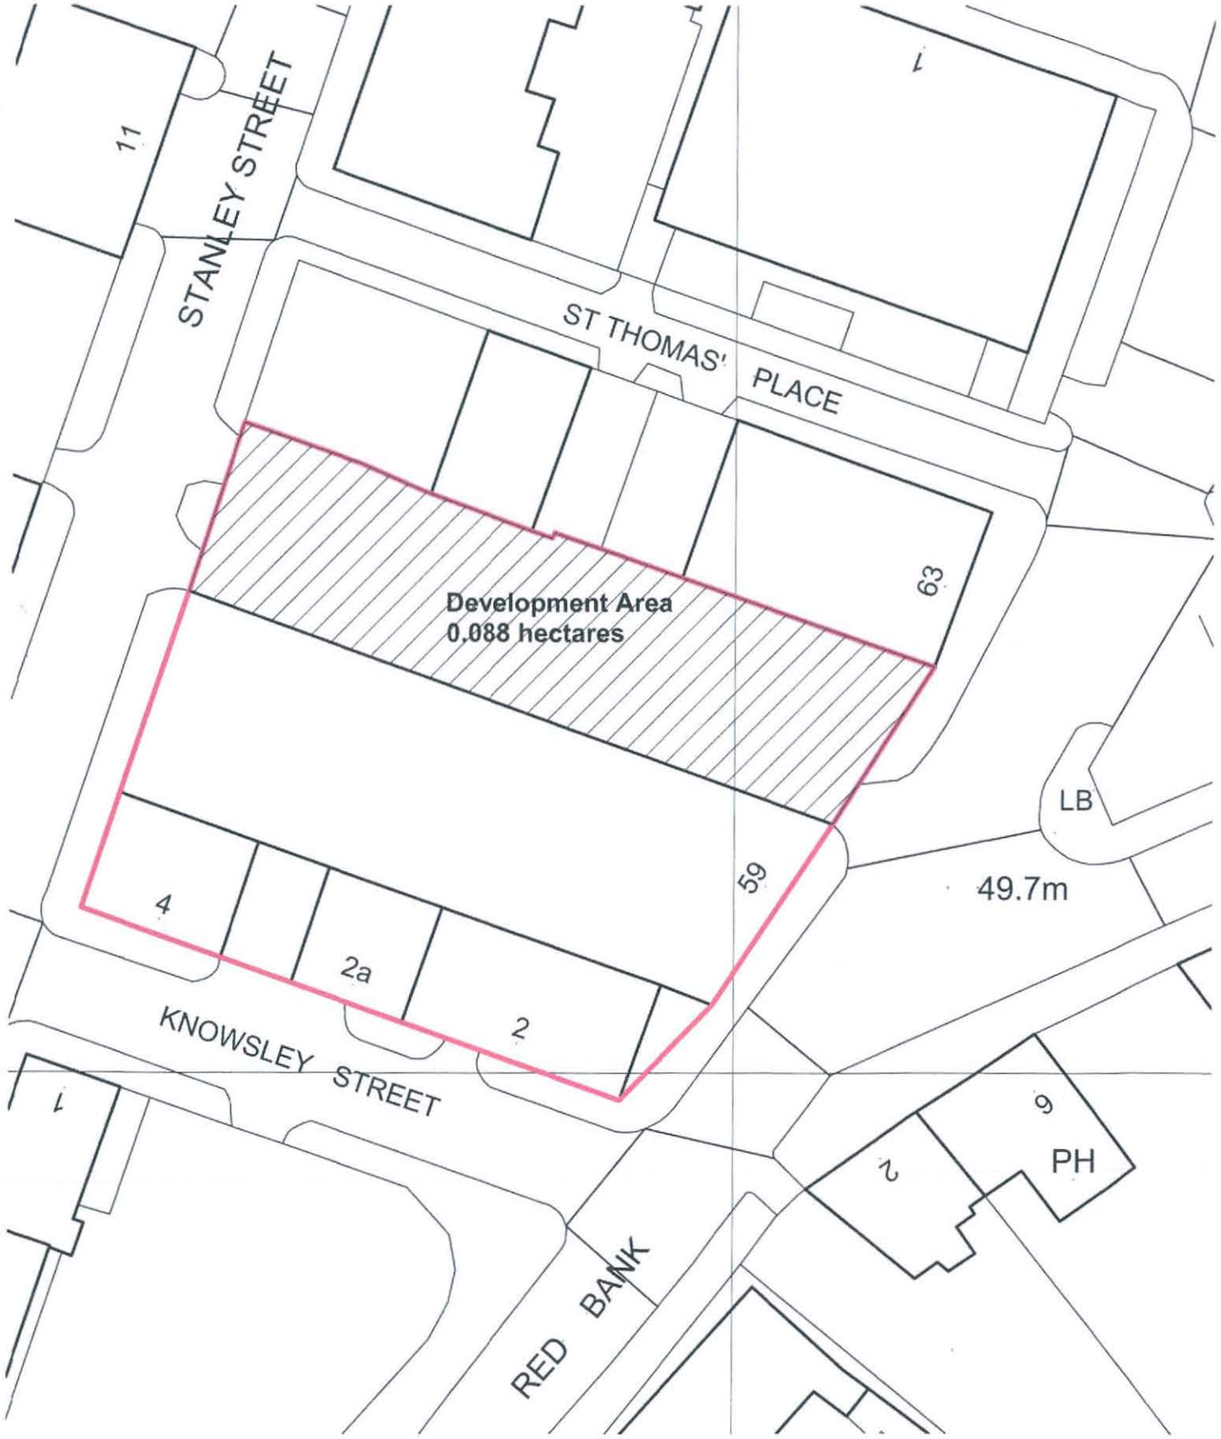

BLOCK PLAN

1:500

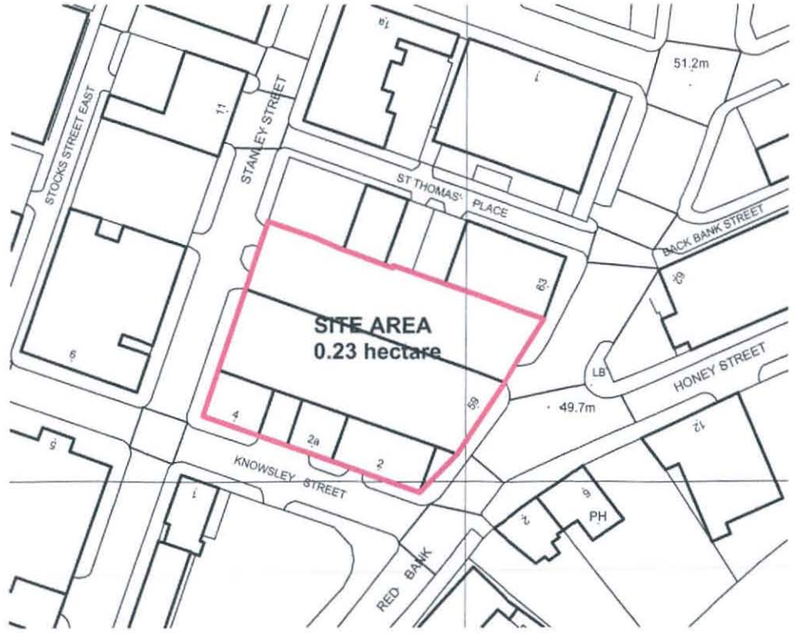

LOCATION PLAN

1:1250

NORTH

m e architects
10 Wedmore Road
Sutton Coldfield
Birmingham
B73 5SG

07717 841 239

info@mearchitects.co.uk

www.mearrchitects.co.uk

A Planning Appl'n 13.11.12

CLIENT
Cameolord Ltd

PROJECT
Red Bank Mill
Extension

Location
59 Red Bank and
2 - 4 Knowsley Street
Cheetham Hill
Manchester
M8 8RD

DRAWING TITLE
LOCATION and BLOCK PLAN

Scale @A3	Status
1:1250 & 1:500	PL

Project Ref.	Dwg No.	Rev.
1210	SP01	A

This drawing and its contents are the copyright of m e architects ltd
It is licensed; upon payment of our fees, to single use for Planning and Building Regulation application as applicable for the project indicated.
THIS IS NOT A CONSTRUCTION DRAWING.

copyright m e architects ltd