
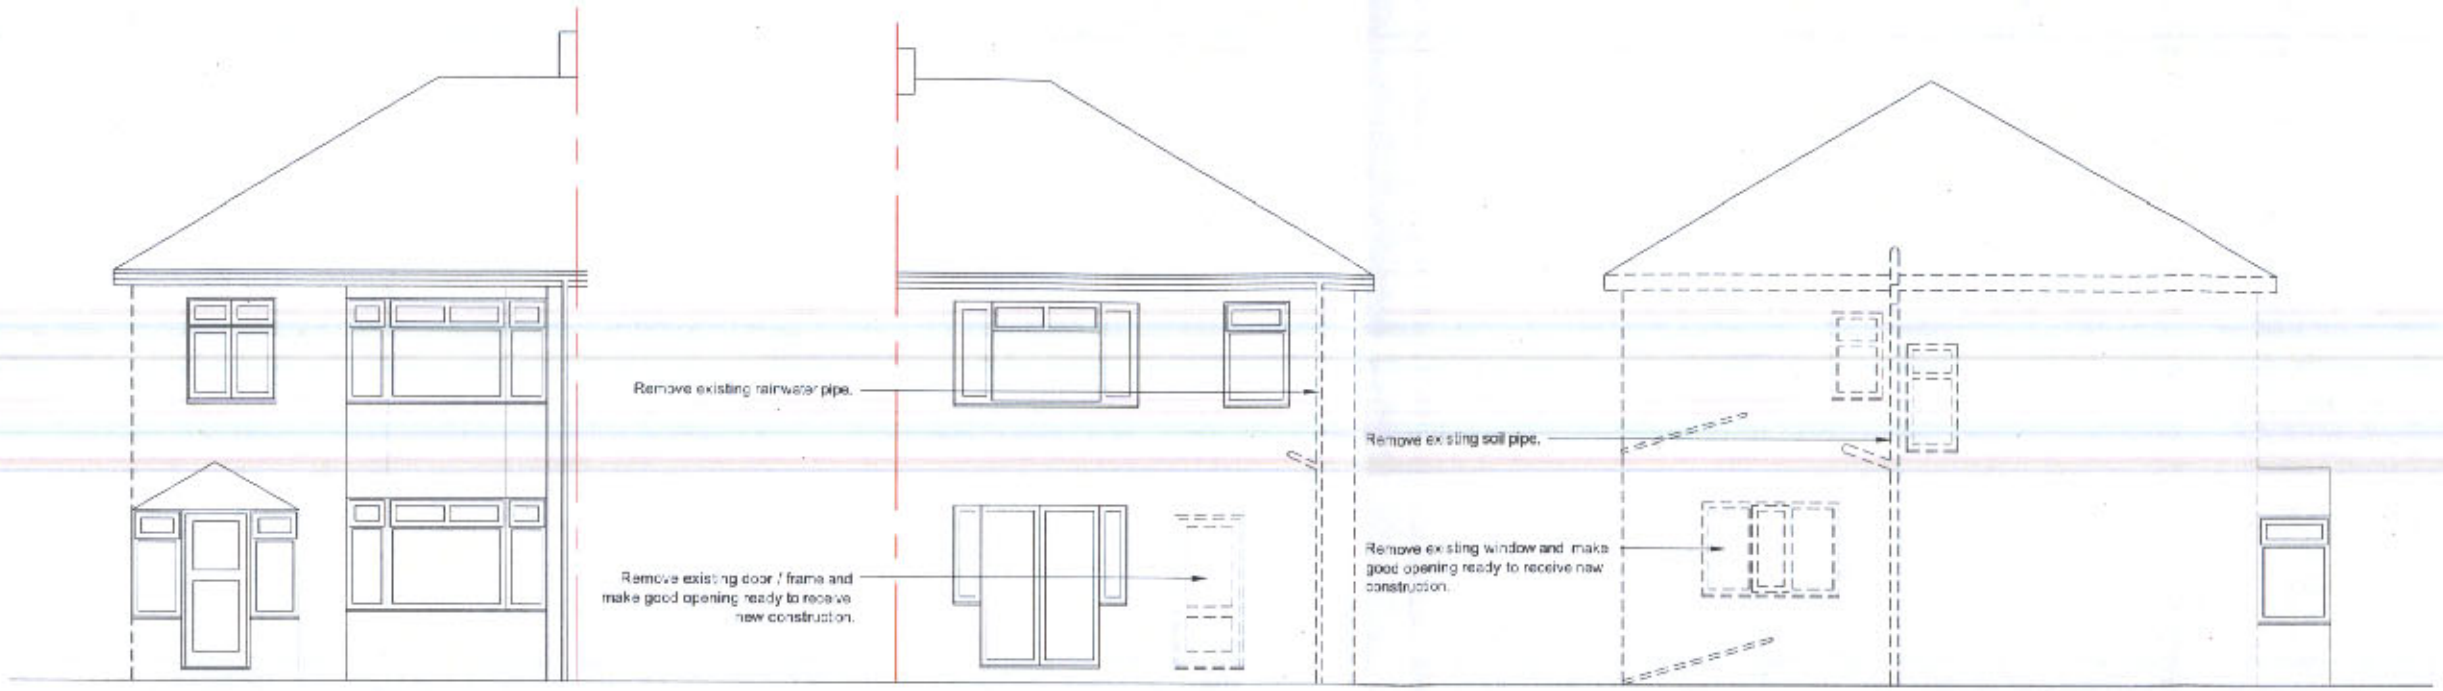



Existing Front Elevation

Existing Rear Elevation

Existing Side Elevation

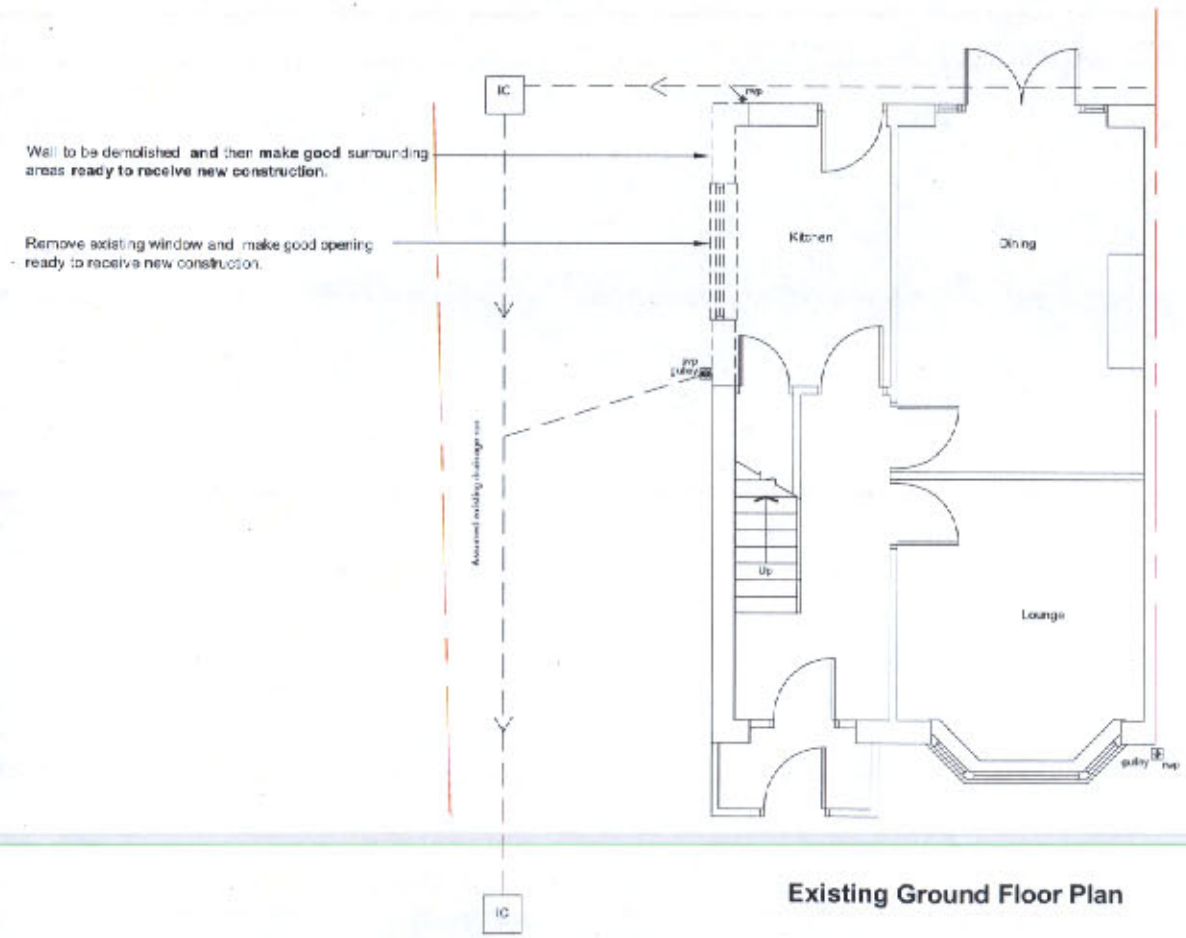

Existing Ground Floor Plan

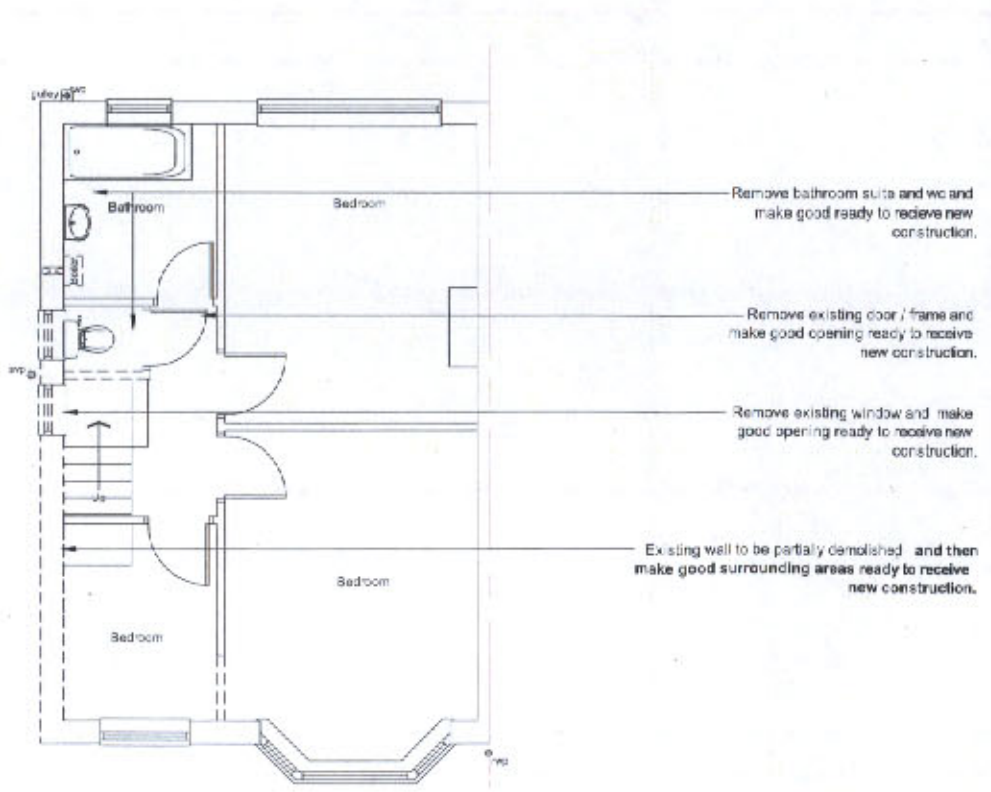

Existing First Floor Plan

All rights reserved - Copyright © 2004 - IBC Design Limited

© Crown copyright 2005. All rights reserved. Licence number 100044699

DO NOT SCALE FROM THIS DRAWING.
This drawing is to be read in conjunction with all related drawings. All dimensions must be checked and verified on site before commencing any work or material production. The originator should be notified immediately of any discrepancy.

These plans and specifications are the property of Plans4Building, and shall not be re-printed or reproduced, in whole or part, without their written consent, nor shall any building or structure be constructed in accordance with such plans and specifications or any modifications thereof without the written consent of Plans4Building.

Rev	Date	Description

Issued For: INFORMATION PURPOSES ONLY

Plans 4 Building
t 0800 731 4707
e info@plans4building.co.uk
w www.plans4building.co.uk
a Church House 102 Pendlebury Road Swinton M27 4BF

Client
Joanne Wraxall
43 Bamford street, Clayton,
Manchester. M11 4FE.

Project
Proposed Extension To Dwelling
43 Bamford street, Clayton,
Manchester. M11 4FE.

Scheme - Drawing Title
Existing Plans and Elevations

07062 / 02	-	Date 01.11.07
Project No. Drawing No.	Revision	Scale 1:100 @A3