Do not scale from drawing
Dimensions are to be checked on site
If in doubt please ask

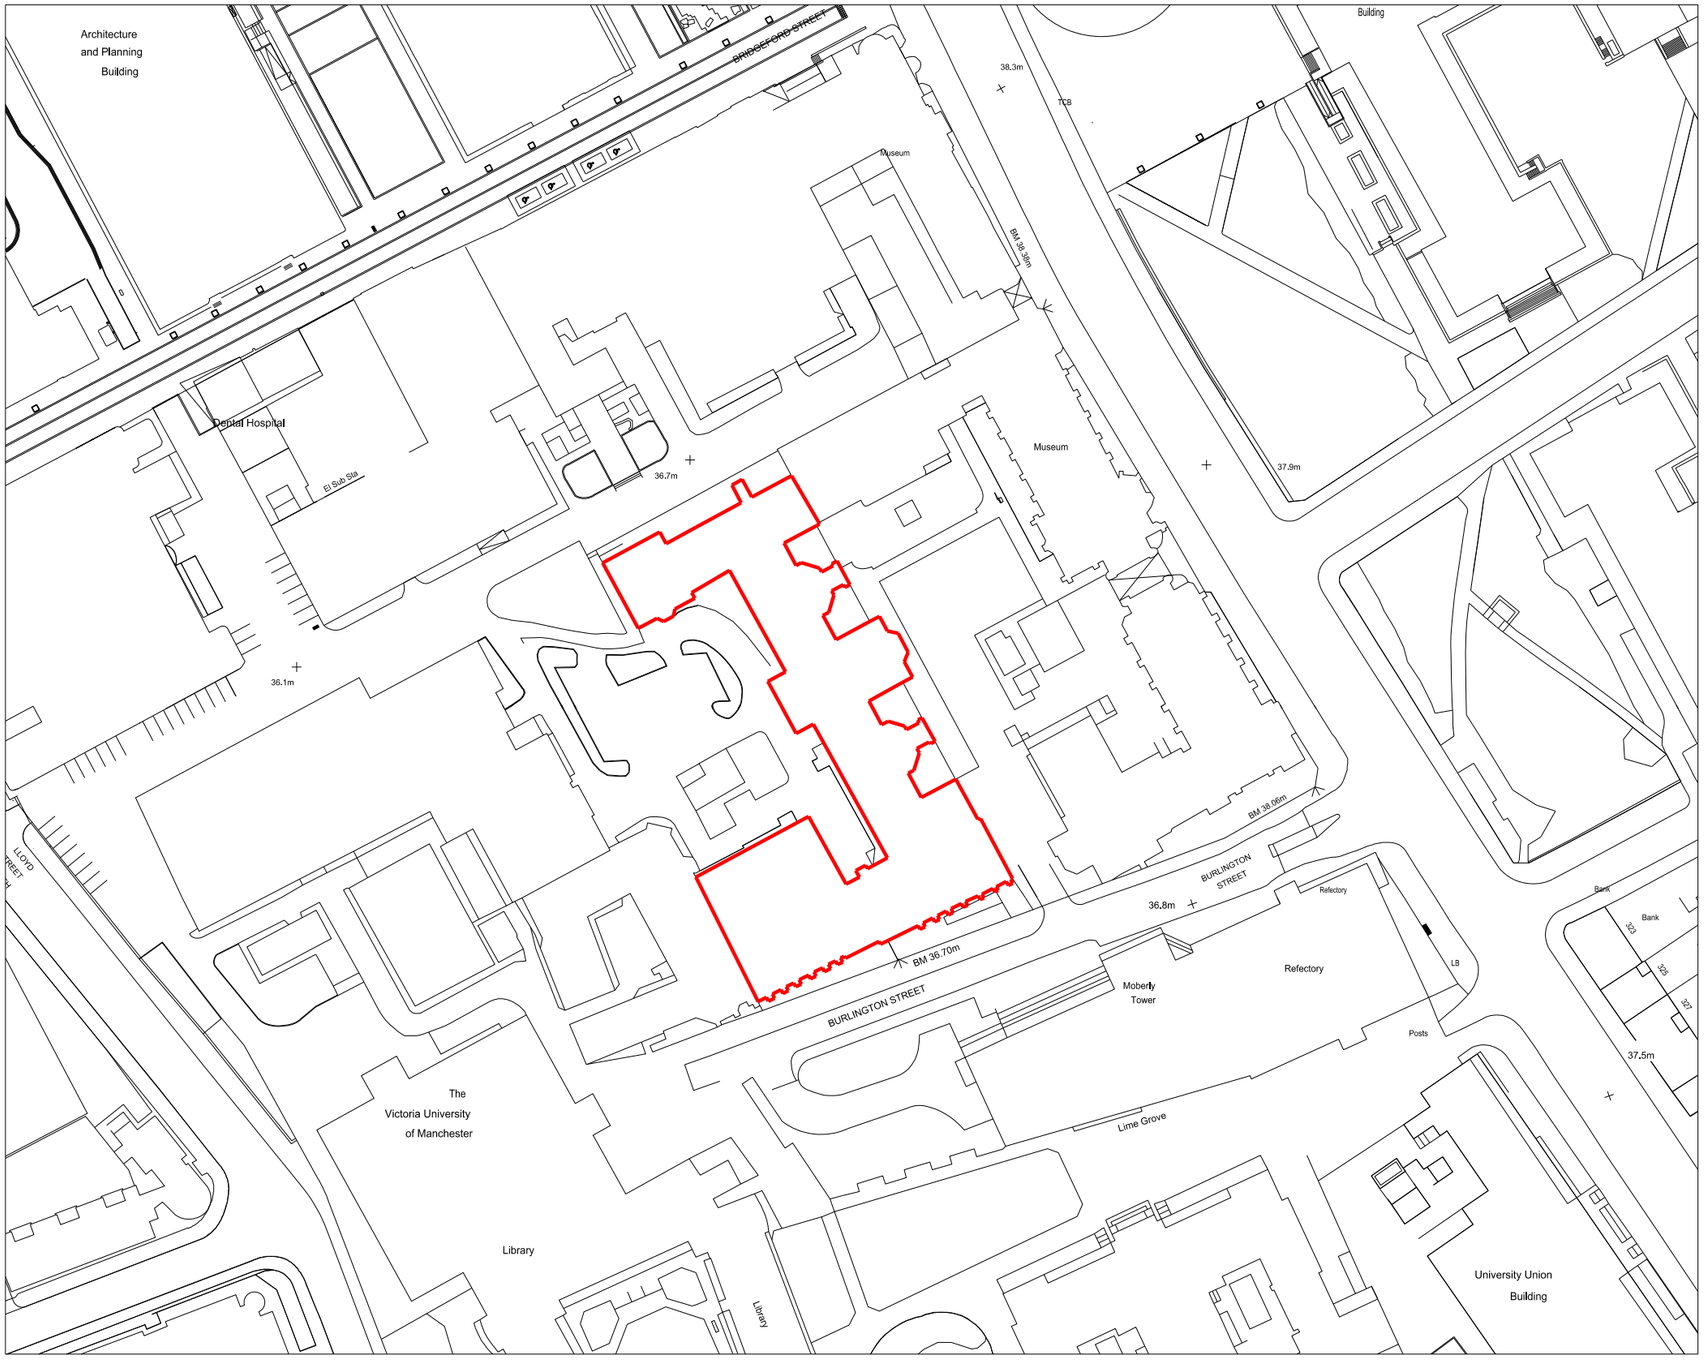

0 10 50 100 200

MANCHESTER 1824

A Revised to PLANNING issue. as 13.07.11

The University of Manchester
- DDA Works
John Owens Building
-

Location Plan

–

Drwg. No: **6850A (01) 001** Rev: **A**

Date : May 2011 Scale: 1:1250 @A3 Checked by : sa

PLANNING

buttress fuller alsop williams - architects

31-33 Princess Street, Manchester, M2 4BF - telephone + 44 (0)161 236 3303
fax + 44(0)161 236 3603 - web site:www.bfaw.co.uk - email:contact@bfaw.co.uk
Buttress Fuller Alsop Williams Ltd is Registered in England and Wales: 5363573