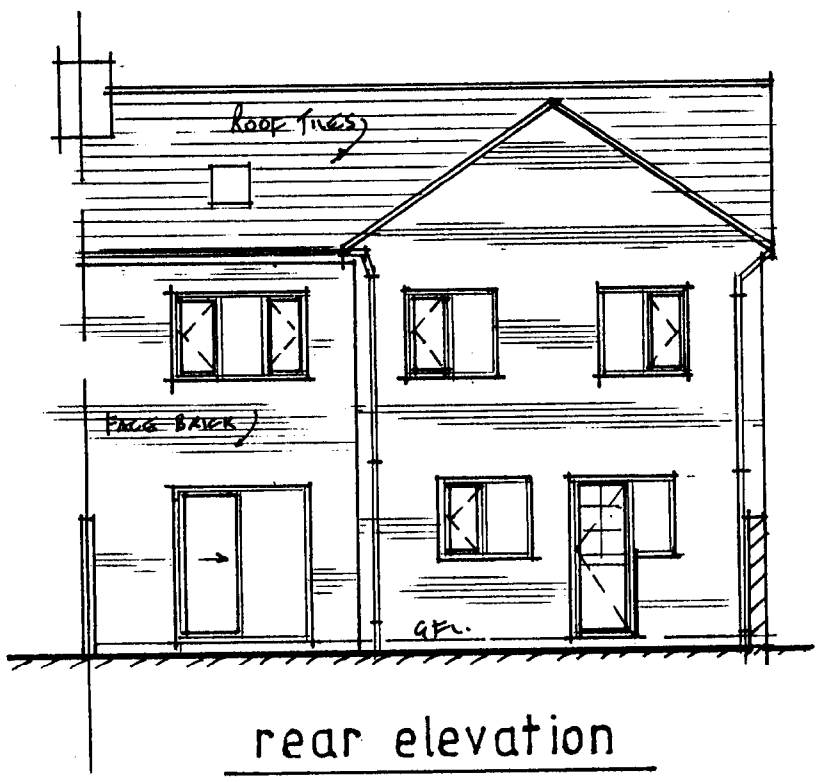

rear elevation

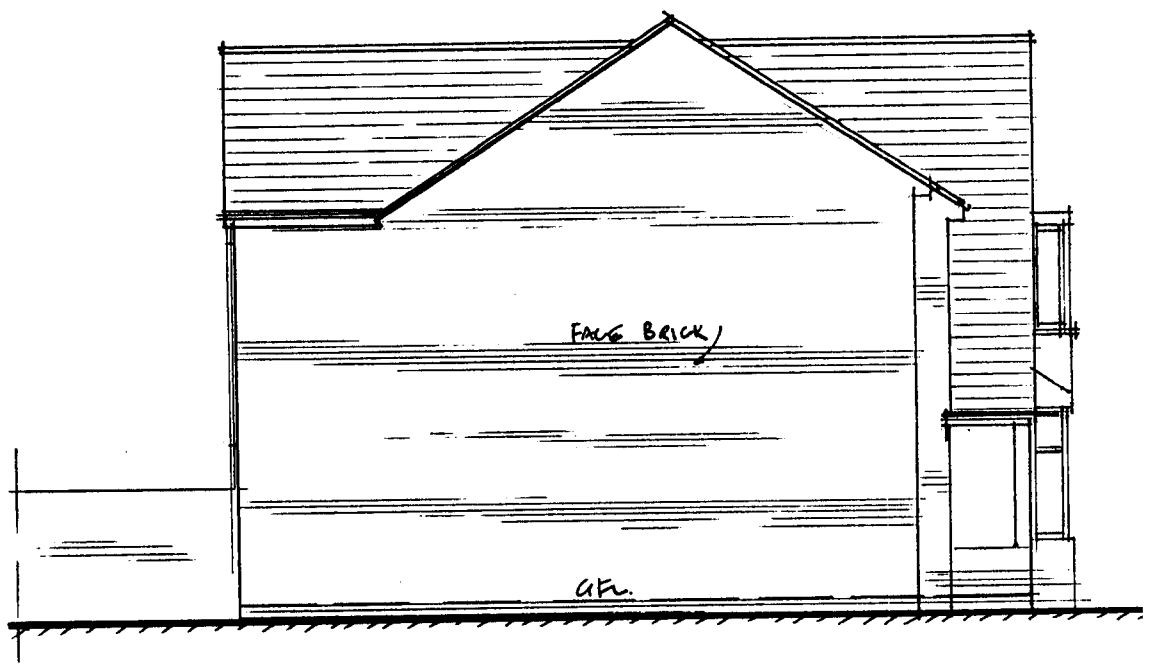

gable elevation

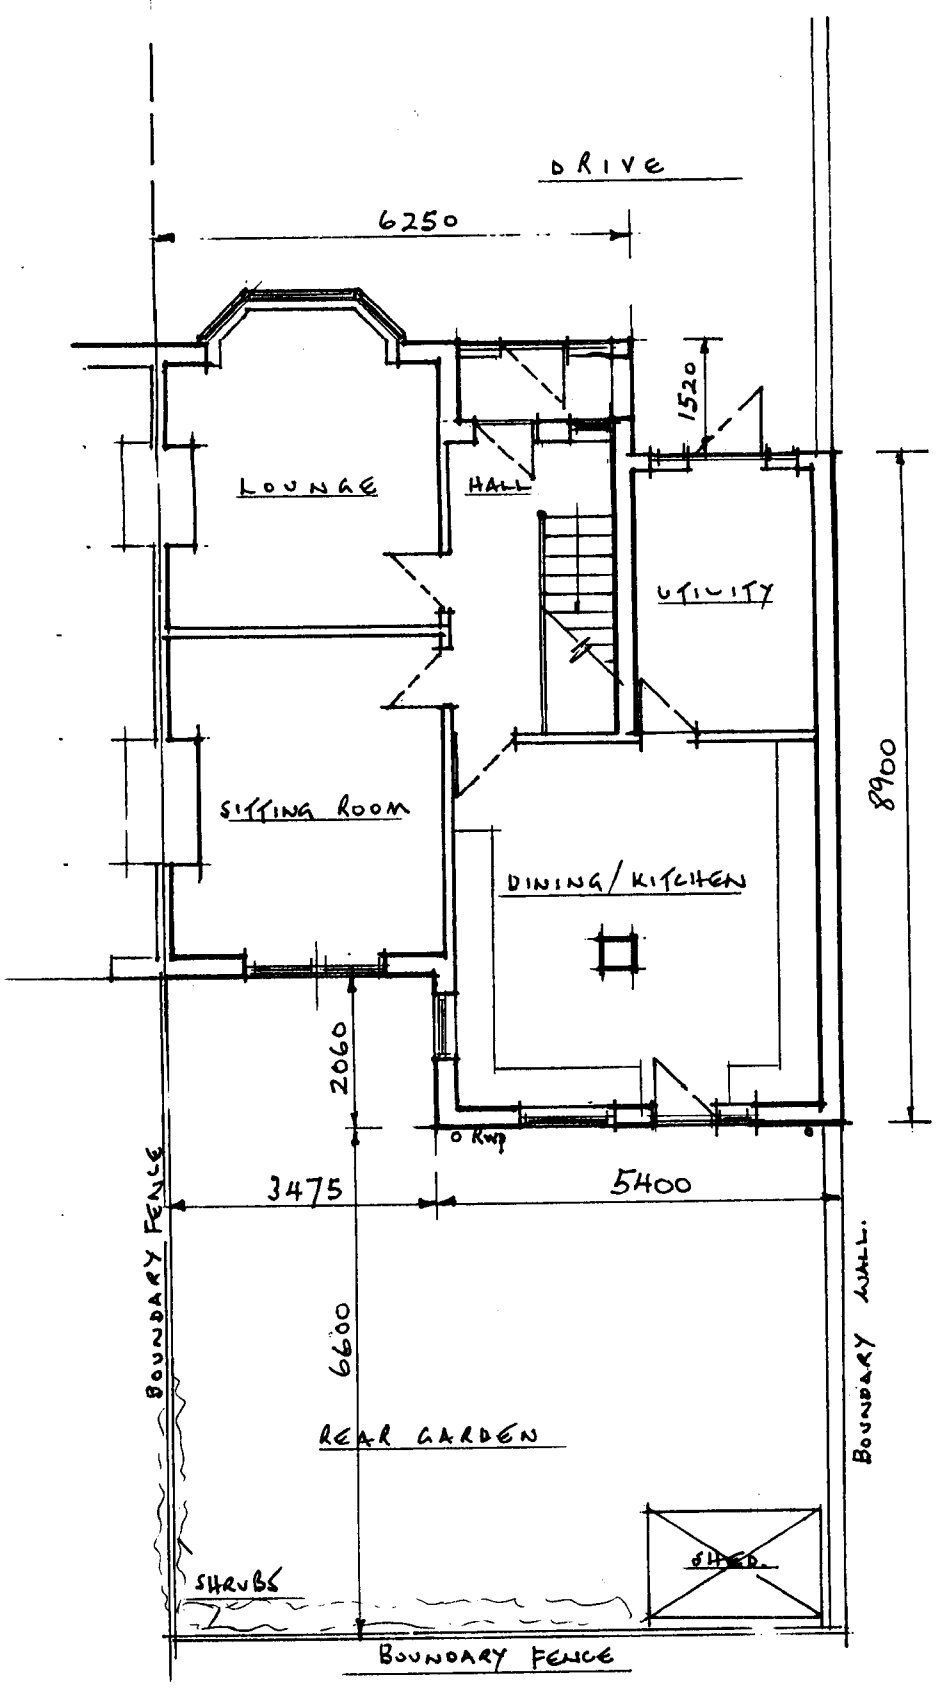

ground floor plan

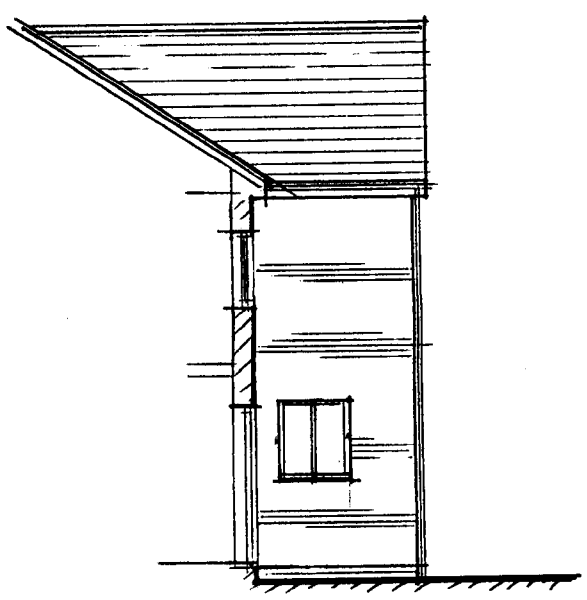

return elevation

PLANNING
1 APR 2008
REC'D
DATE

~ AS EXISTING ~

No.1. MAYVILLE DRIVE, DIDSBURY, MANCHESTER, M20.3RB.

drg.no. 0903.

~ SCALE : 1-100 ~