

HEALD GROVE ELEVATION

High-speed roller shutter

Painted steel railing and gate - colour to approval

Fibre cement tiles
-colour to approval

Glass balustrade

Facing brickwork - colour to approval

Galv' steel brise soleil

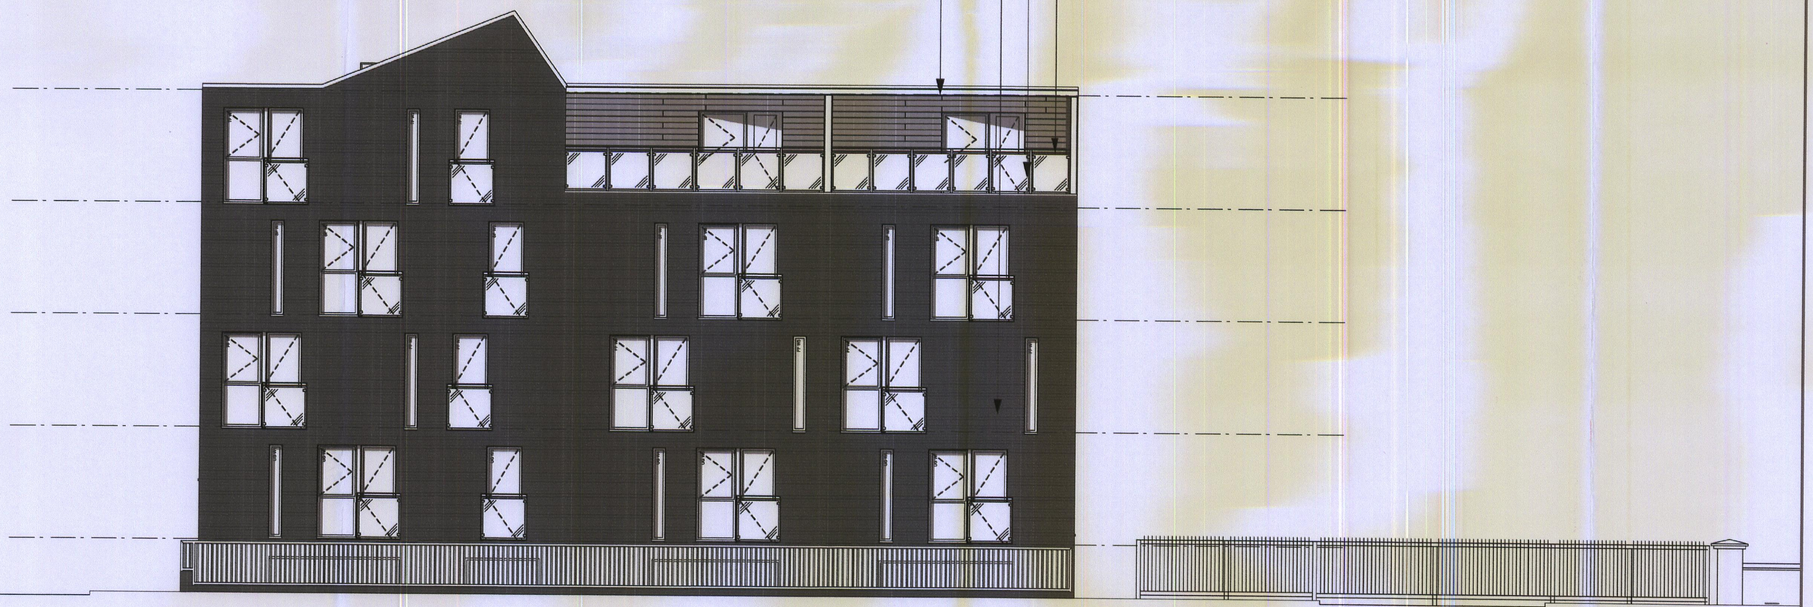

GREAT WESTERN STREET ELEVATION

Where dimensions are not given,drawings must not be scaled and the matter referred to the Architect. In the event of any detail or dimensional conflict between drawings, the matter must be referred to the Architect for clarification. Do not scale from this drawing.

This drawing is not to be copied or disclosed by or to any unauthorised persons without the prior written consent from Urbane Forms Ltd .

Notes

NOTE: ALL WINDOWS AND DOORS TO COMPLY WITH THE PLANNING CONDITIONS AND ANY SECURE BY DESIGN REQUIREMENTS. BEFORE MANUFACTURE OF DOOR OR WINDOWS CONTRACTOR SHOULD MEASURE ALL THE OPENINGS ON SITE AND PROVIDE A SAMPLE OF THE WINDOWS AND DOORS FOR APPROVAL.

C	Location of openable windows indicated, juliette balconies added to the windows adjacent to the entrance.	11,11,09 RJL
B	Stair tower Brick on 3rd Fl Heald Grove Elevation indicated, Louvers and railing amended	06,10,09 RJL

Status: PLANNING

Drawn: RJL

Date: 06,10,2009

Scale @ A1: 1:75

Review:

Client: MCR Properties

Project: Residential Developments
Great Western Street

Drawing Number: 09011, (0-) 105C
CAD File

Drawing Title: Street Elevations

PLANNING
ACK'D
REPLIED
REC'D 3 DEC 2009
M
M
M
FOR ACTION

URBANE forms
architects designers project managers
57 Princess Street
Manchester
M2 4EQ
T : +44(0)161 236 0688
F : +44(0)161 236 0690
E : info @urbaneforms.com
www.urbaneforms.com

Street Elevations