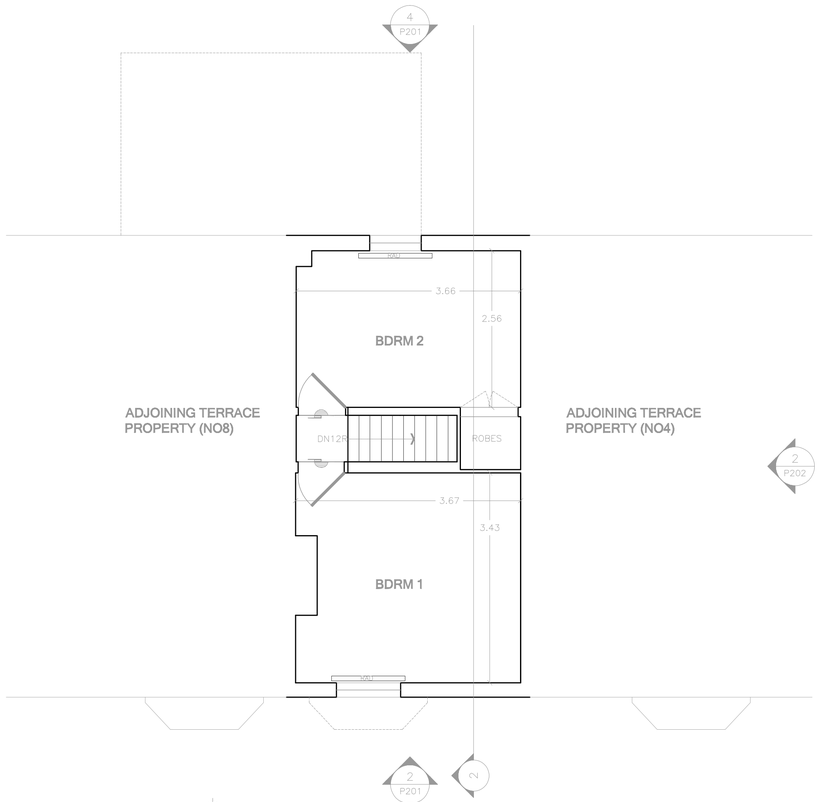


DATUM

4 EXISTING FIRST FLOOR

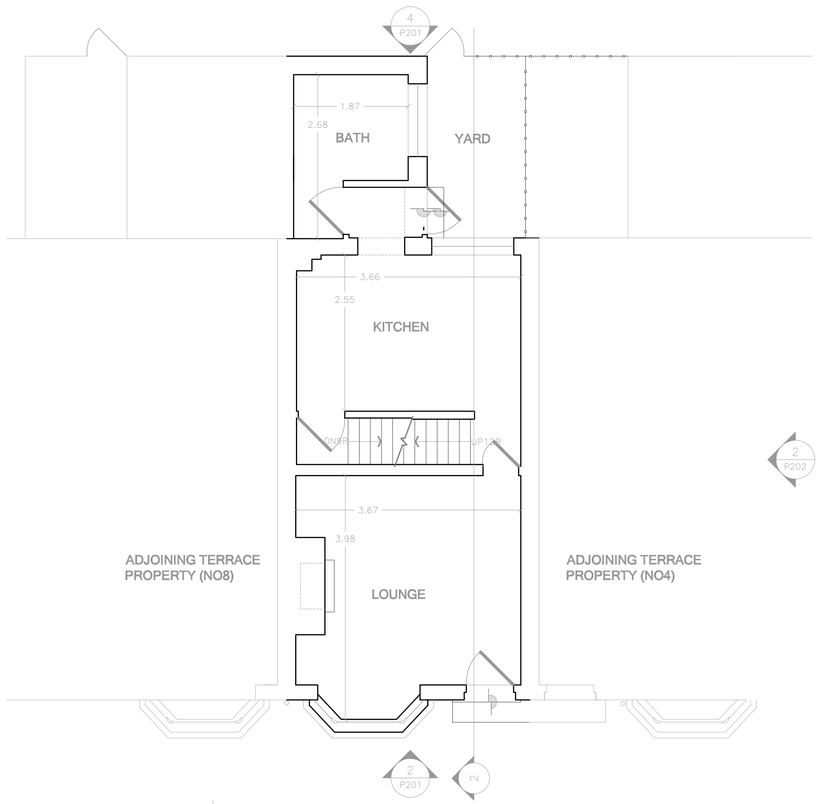


DATUM

2 EXISTING GROUND FLOOR

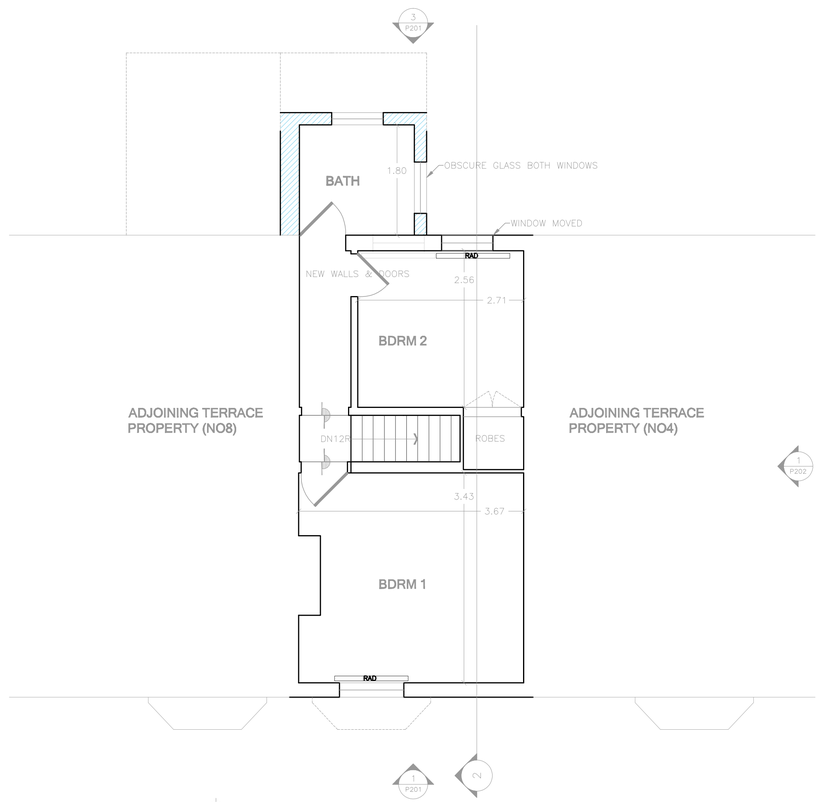


DATUM

3 PROPOSED FIRST FLOOR

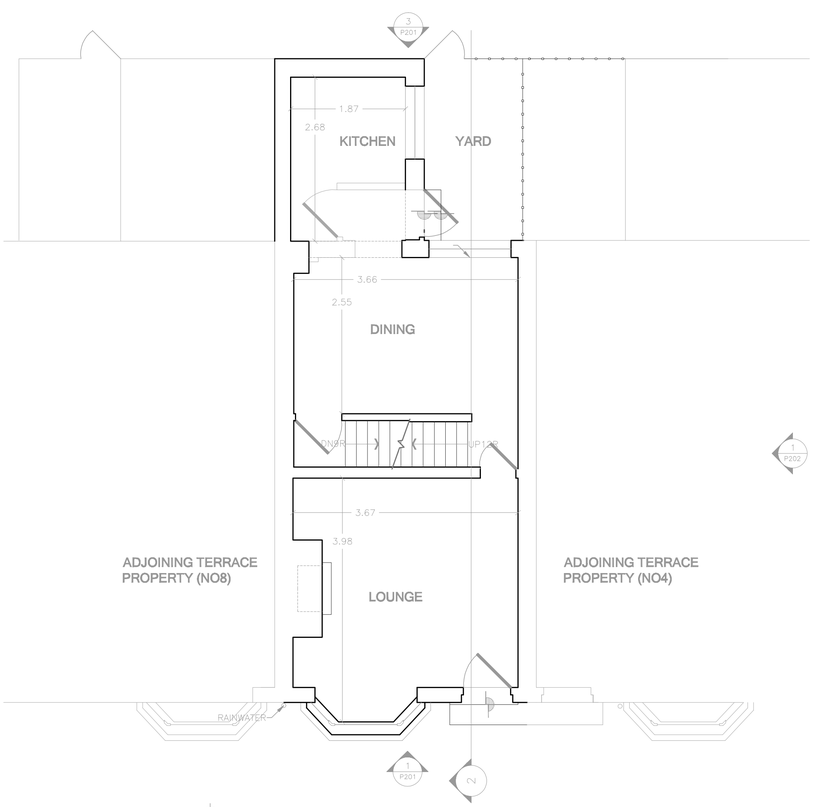


DATUM

1 PROPOSED GROUND FLOOR

This drawing and design is the property of GPF Designs and should not be produced without written permission. Contractors are to check all levels and dimensions on site prior to site works commencement.

**Notes to all contractors.**

Under NO circumstances must dimensions be scaled from this drawing. All contractors must be responsible for taking and checking all dimensions upon visiting site. All contractors must advise of any discrepancies immediately in writing. All design work and information provided on this drawing must under NO circumstances be reproduced in any form without prior written approval. This drawing is to be read in conjunction if produced the bill of quantities/specification and any related drawing. The contractor is responsible for ensuring all items are included when tendering even if not covered by the specification. All such items must be advised of in writing. Any structural alterations must be carried out in accordance with any strutural drawings issued. All structural work to be inspected at each relevant stage by the Structural Engineer and the Building Inspector, any changes must have thier express written approval. Any costs incurred due to either claims for damages, loss of trade etc by failing to do so will be the sole liability of the contractor. All works must be carried out in strict accordance with all Local Authority, British & European Standards. If in doubt, it is the responsibility of the contractor to contact all relevant parties.
All dimensions are approximate sizes and all contractors should verify sizes on site prior to commencing any works.

| Rev. | By | Date | Remarks |
|---|---|---|---|
| | | | |

Drawing title

**FLOOR PLANS**
**EXISTING AND PROPOSED**

Status: **FOR APPROVAL**

| | | | |
|---|---|---|---|
| Rev Date: | May-08 | Scale: | 1:50 |
| Drawn: | PFK | | |
| Checked: | GF | | |
| Drawing Number: P102 | | Revision: A | |

CLIENT :

JEROME BULL

CLIENT ADDRESS :

22 River Street, Wilmslow
Cheshire, SK9 4AB

SURVEY May-08 SCALE : 1:50

PROJECT:

REAR EXTENSION

SITE ADDRESS:

6 KNIGHT ST
DIDSBURY

G P F
GPF Designs
6 Mersal Road
Cale Green
Stockport
SK3 8ED
designs@gpfdesigns.com
WWW.GPFDESIGNS.COM

DWG. NO. :

P102 knightstmd2