
N

1:500

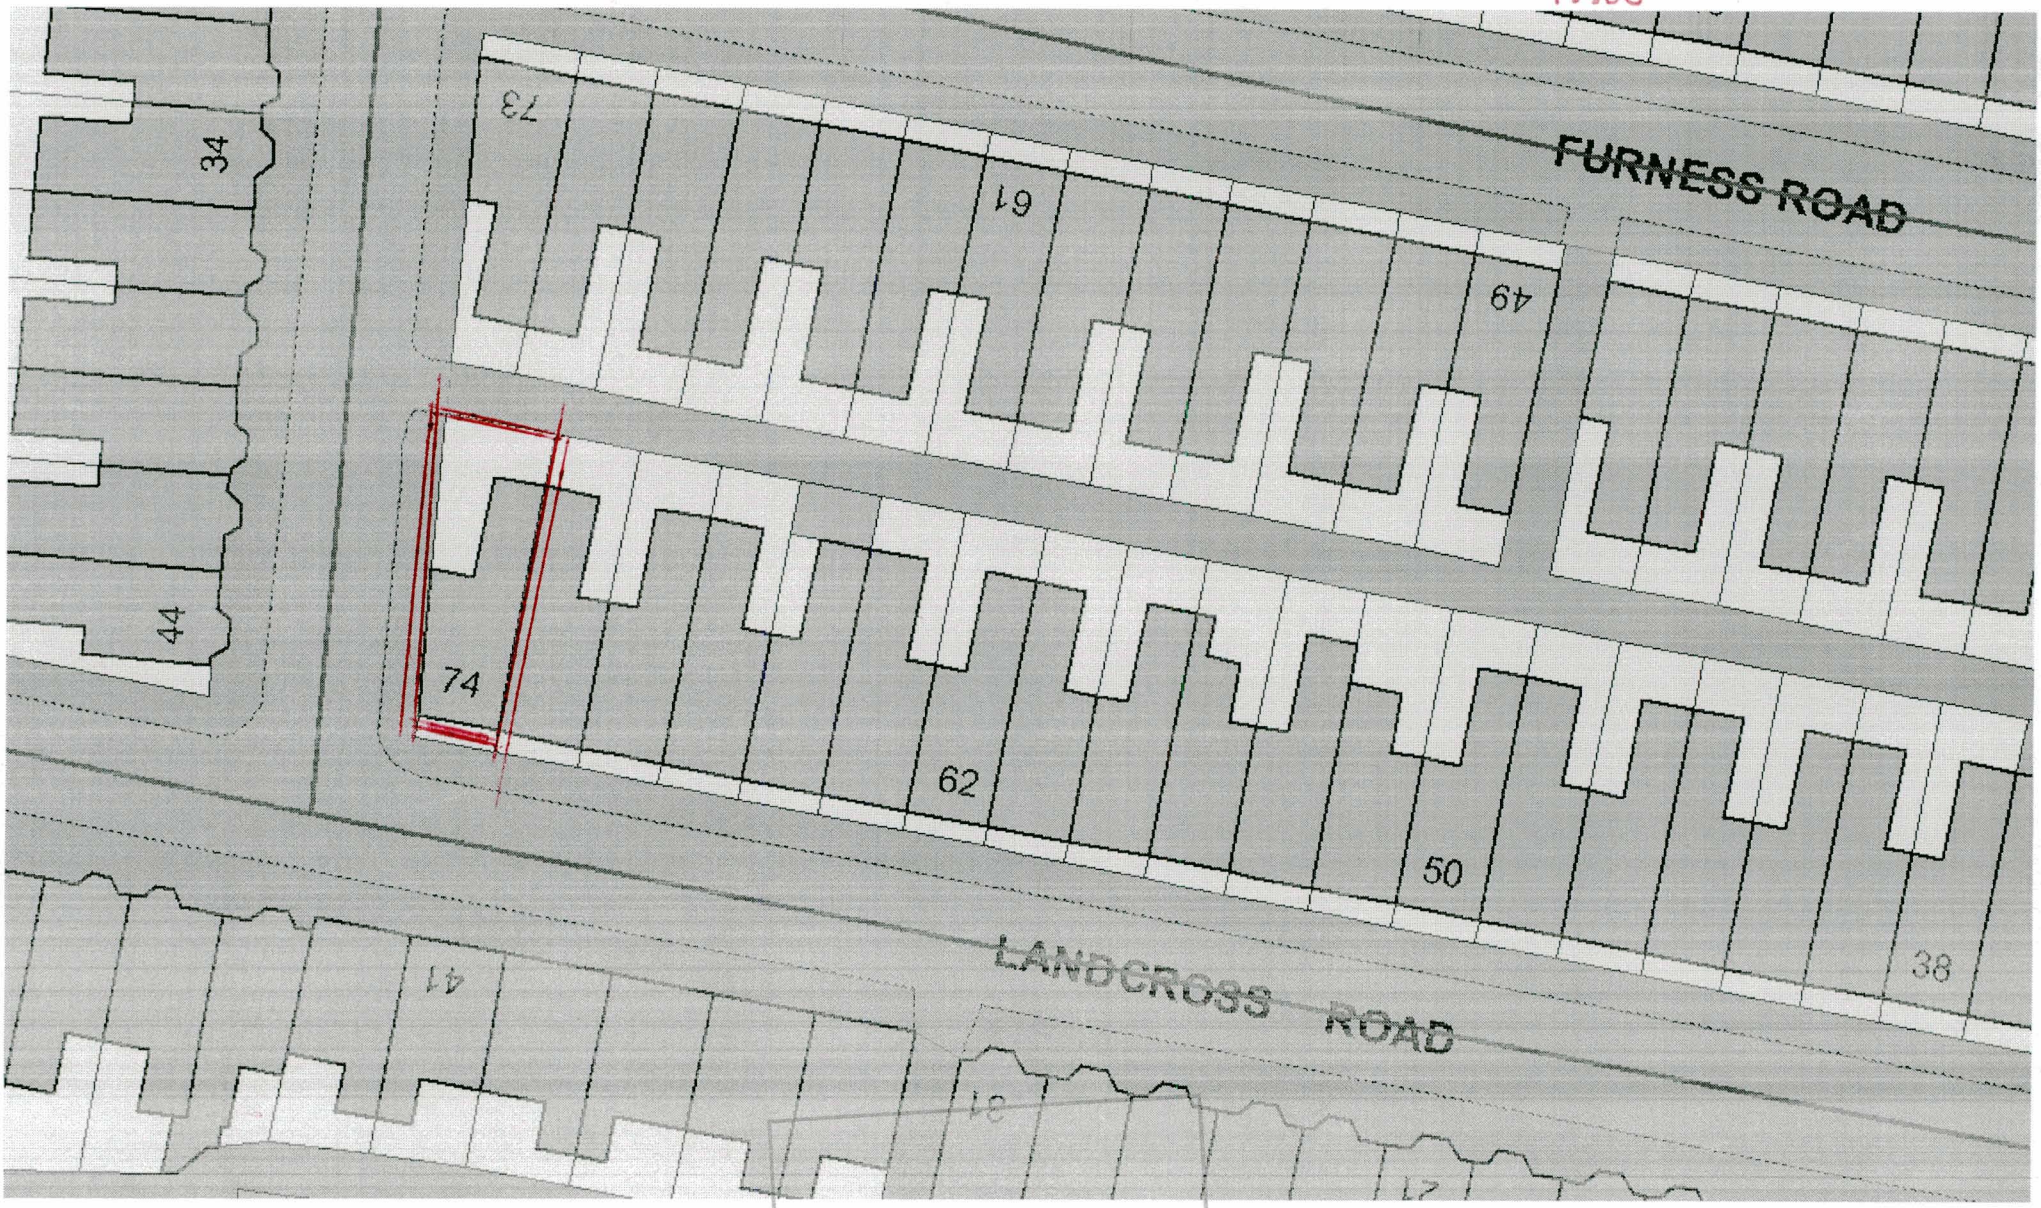

11 APR 2013

PLANNING AND BUILDING CONTROL