All dimensions to be checked on site.
DO NOT SCALE FROM DRAWING.
Discrepancies ambiguities and/or omissions between this drawing and information given elsewhere must be reported immediately to the architect before proceeding.
THIS DRAWING IS COPYRIGHT.
This drawing is to be read in conjunction with drawings:-

CHECKED	REVIEWED	AMENDMENT

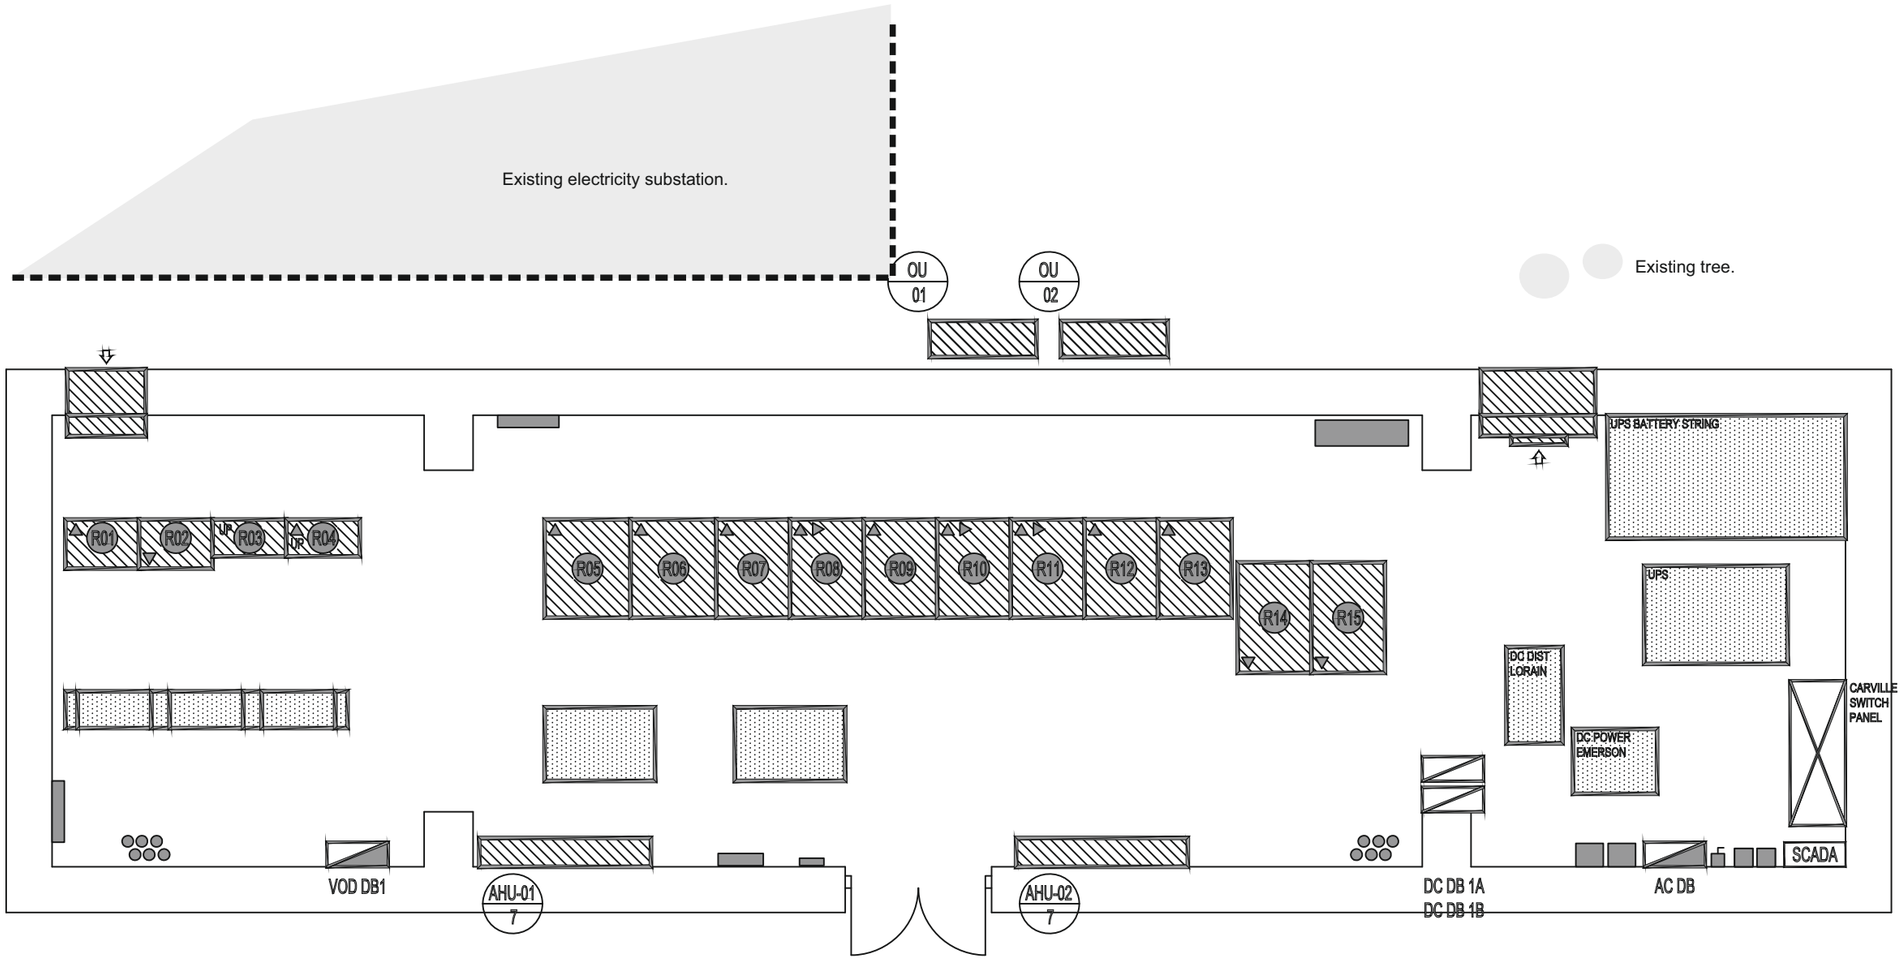

Existing Plan - Scale 1:50@A3

Upnorth Group
Environmentally Powerful

NAPPER
ArchitectureDesignLandscape
3 Waterloo Square, Newcastle Upon Tyne, NE1 4DR
T : +44 (0)191 2610491 E : info@napparchitects.co.uk www.napparchitects.co.uk

Project: Upnorth Virgin Media Hubs.	Job Number: 111019
Client: Virgin Media.	
VM Withington T1530 Existing Plan	Drawing Number: AL(0)02

Scale:	Drawn By:	Date:	Rev:
1:50@A3	M.J.Gibson	July 2013	