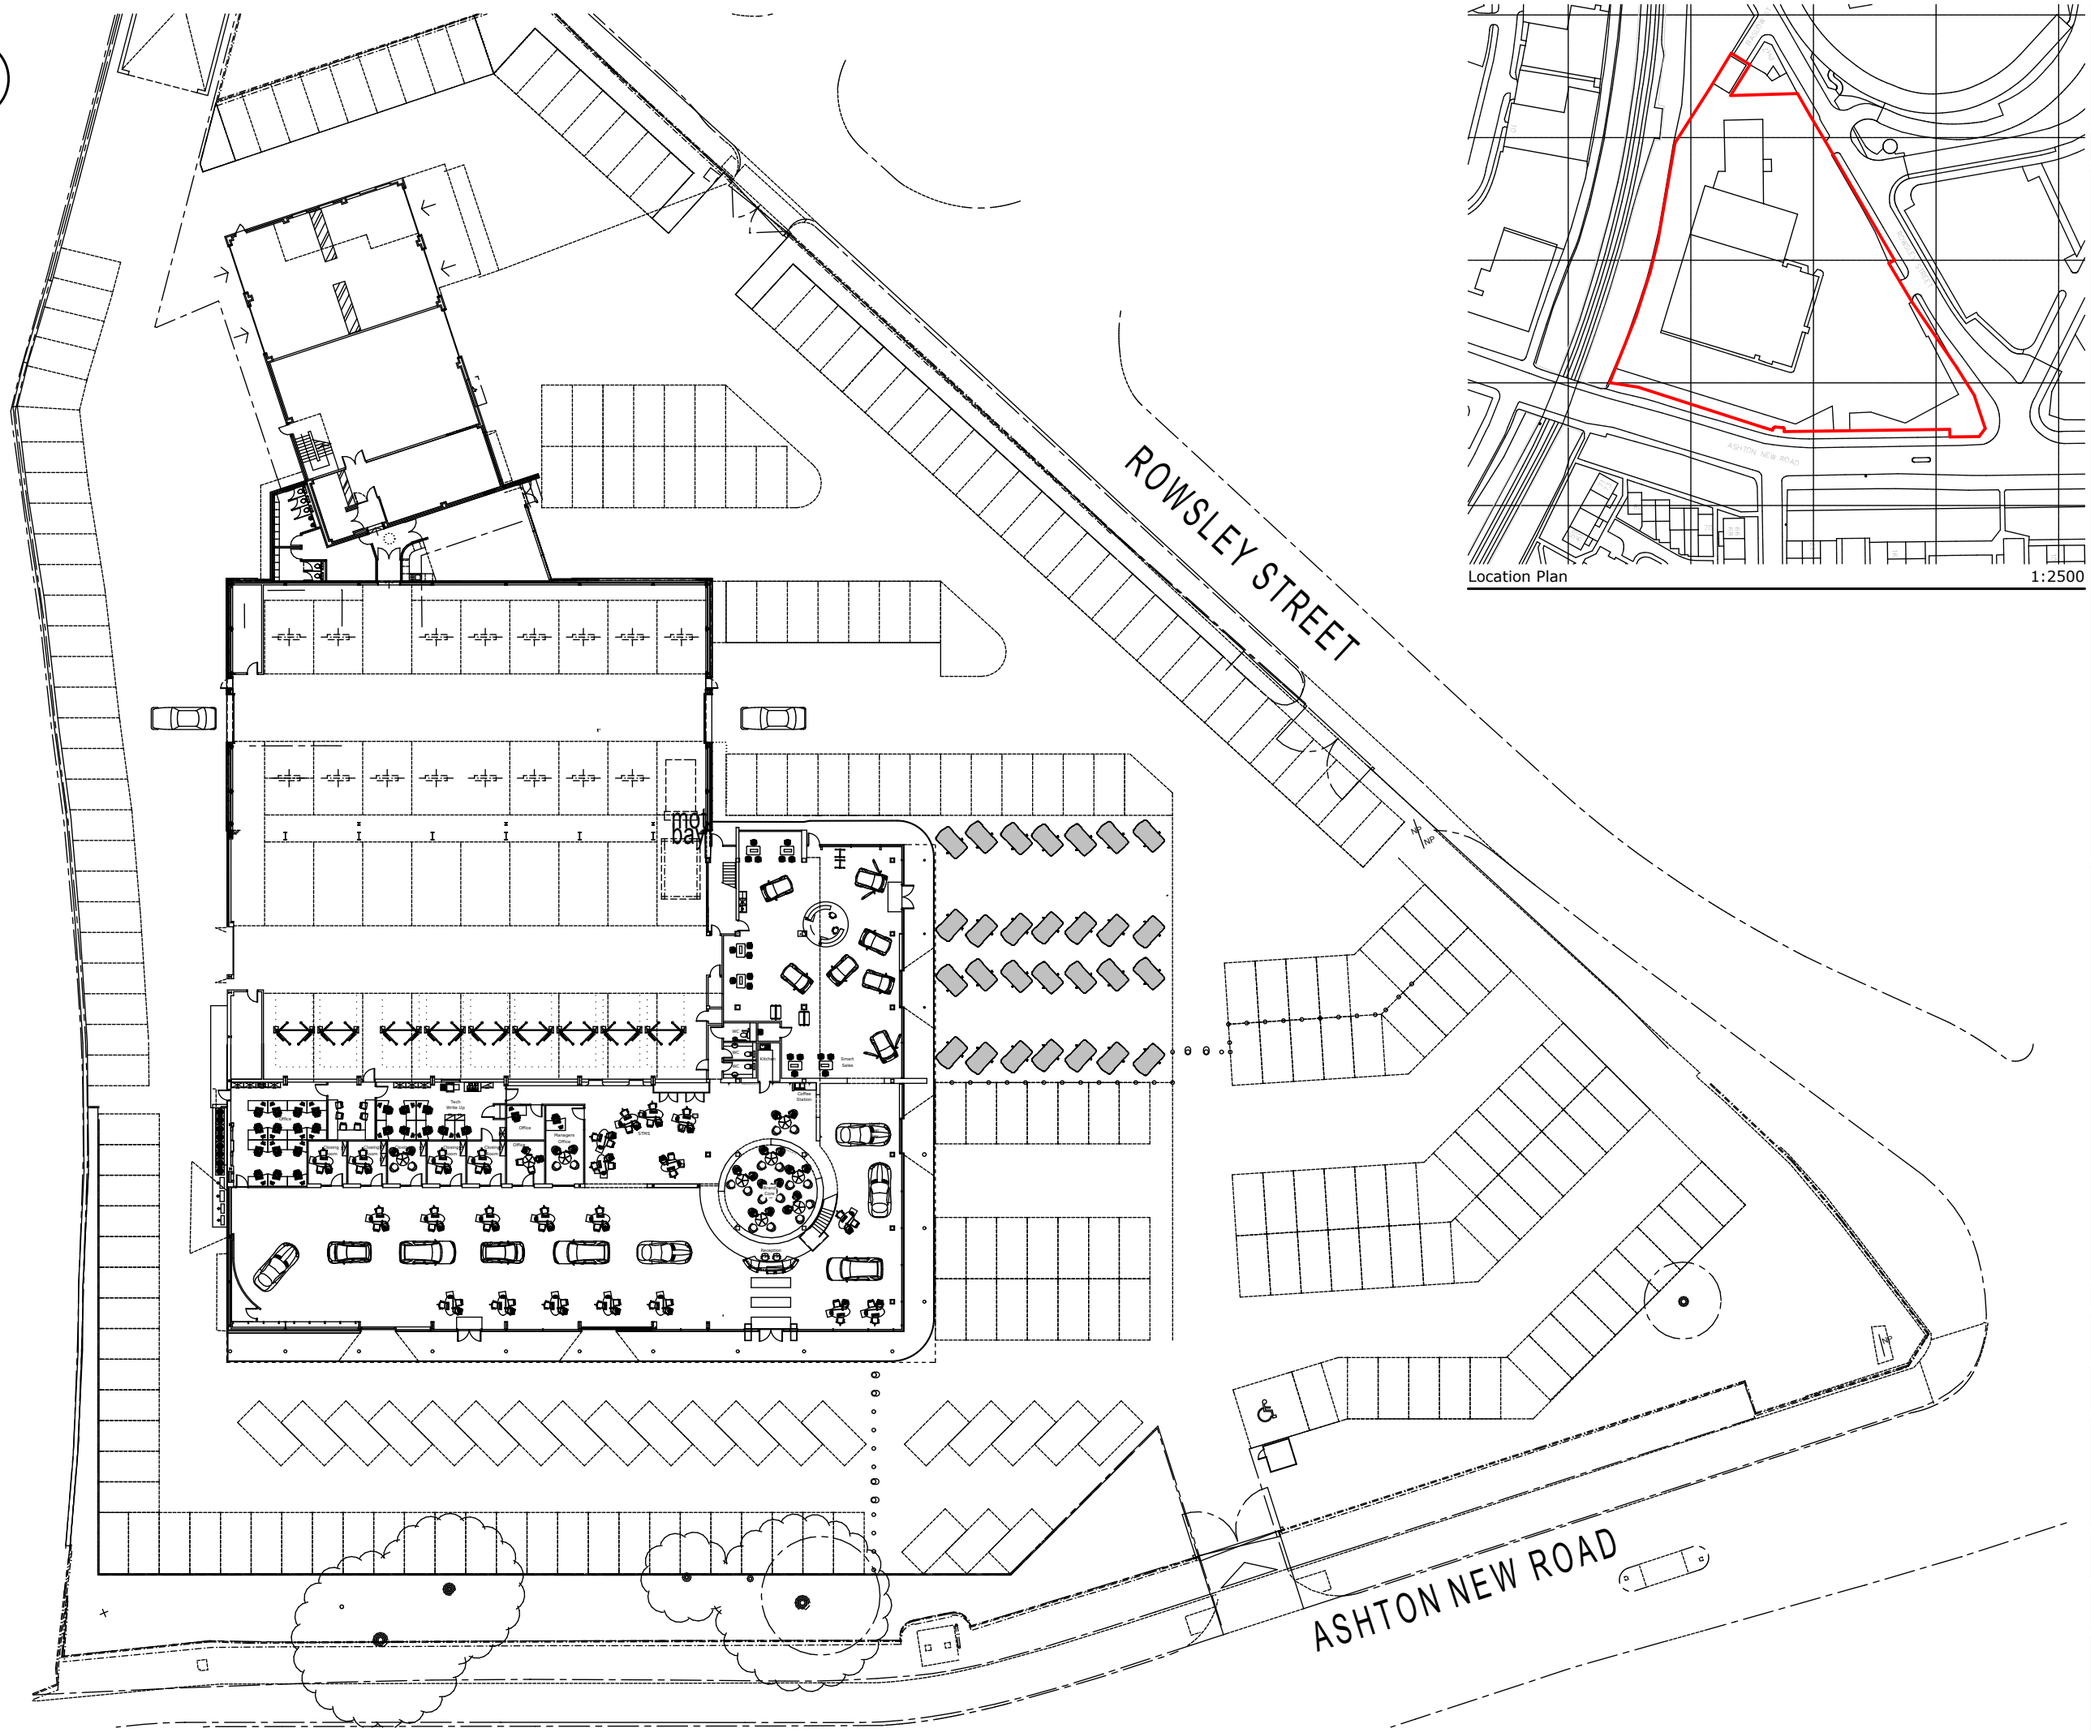


Location Plan 1:2500

Copyright

This document and all information contained herein is the sole property of Ayshford Sansome. Reproduction in whole or in part is strictly forbidden and may not be issued to any third party for any purpose unless prior permission is obtained.

1:500 5 10 15 Metres

DO NOT SCALE THIS DRAWING
Contractor must verify all dimensions on site before commencing any work or preparing manufacturing drawings. If in doubt ask.

Rev	Revision Note	Date

Date 2012 Scale 1:2500, 1:500 @A3

Status **Planning**

Project
Mercedes-Benz Retail UK
Manchester Central Refurbishment
26 Rowsley Street
Manchester
M11 3RR

Title Existing Site Plan

Drg No. **1113 /R/001**

Chartered Architects
Post 6 Riverside House
Lower Southend Road
Wickford, SS11 8BB.
Tel 01268 562266
Email info@ayshford.com
AYSHFORD SANSOME

K:\1113 - MBR Manchester Central Refurb\01. Archi\CAD\1113 Site Plan.pln