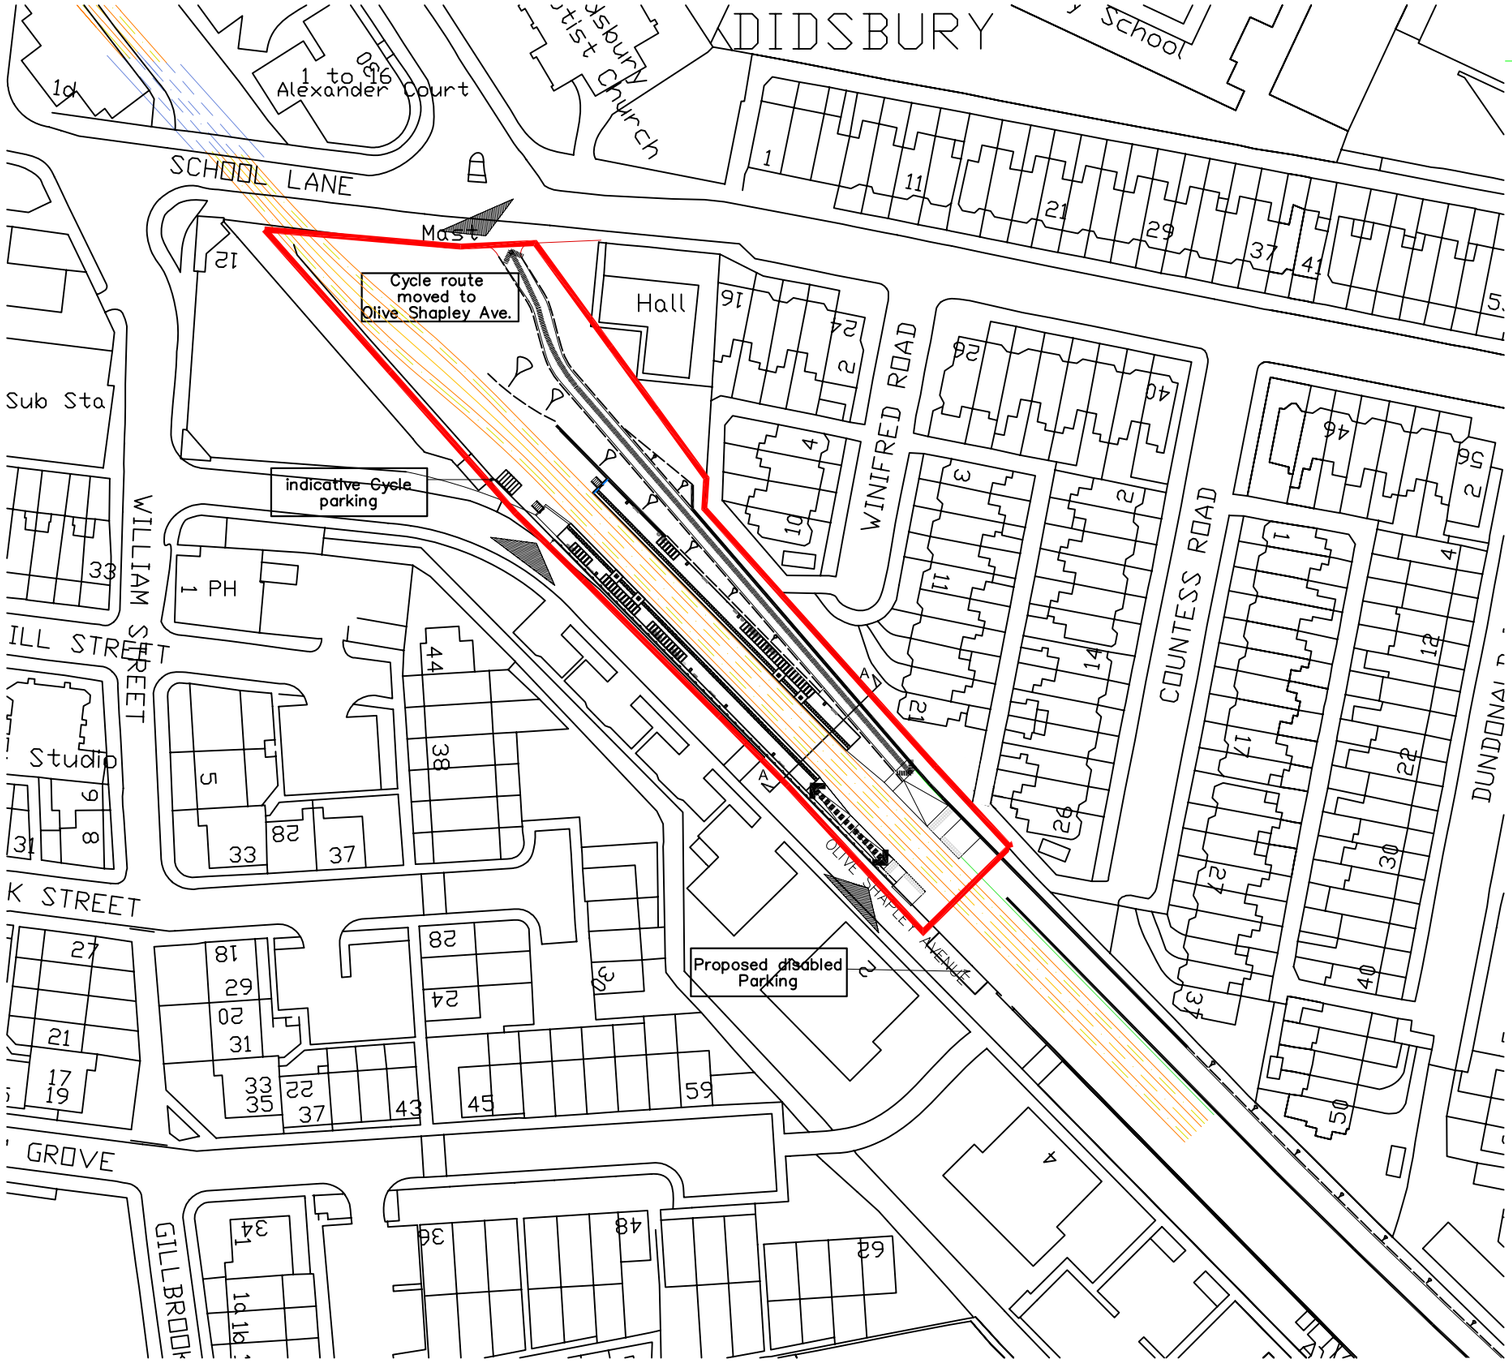

N

DO NOT SCALE. WORK TO FIGURED DIMENSIONS
ALL DIMENSIONS & LEVELS TO BE CHECKED ON SITE
& THE ARCHITECT INFORMED OF ANY DISCREPANCIES
PRIOR TO BOTH THE COMMENCEMENT OF WORK
& MANUFACTURE OF MATERIALS

Stop Location:

Existing Situation

The existing cutting is overgrown and redundant to the west of School Lane, but forms a cycle route to the east linking Didsbury to Stockport. An open aspect is available from School Lane adjacent to the existing club, with Olive Shapley Avenue generally slightly higher than the existing cutting. Several new housing and flat developments have occurred recently along Olive Shapley Avenue and the area is predominantly urban housing development. Didsbury Village, a commercial and shopping centre is located nearby.

Metrolink Proposals

The line is twin track with side platforms (subject to confirmation of TWA). To the north ramps provide access through a landscaped embankment. From Olive Shapley Avenue easy access is available to most of the platform. Drop off and short stay parking is restricted.

Security

A full surveillance system is to be incorporated for the full length of the platform and all the access routes. Clear unobstructed visual links are essential from School Lane. The open aspect from Olive Shapley Avenue is ideal and must be maintained.

- Ramps
- Stairs
- Pedestrian Route
- Lifts
- Pedestrian Access

This drawing is based upon the July 2009 Ordanance Survey plans and the Mott MacDonald technical design plans and is subject to the accuracy limitation thereof. The anticipated works related to Metrolink are shown on this drawing and where proposed changes occur the existing is omitted for clarity. In all cases refer to Mott MacDonald's TDPs.
This document should not be relied upon or used in circumstances other than those for which it was originally prepared and for which JSA was commissioned. JSA accepts no responsibility for this document to any other party other than the person by whom it was commissioned.

Client

GMPTE
2 Piccadilly Place
Manchester
M1 3BG
Tel. 0161 244 1000
Fax. 0161 244 1316

KEY

- Planning Boundary
- Adjacent land owned by GMPTE

Issue	Date	Drawn	Description	Ch'k'd	App'd
A	11/08/09	CDR	Initial Issue	GT	MH
B	27/08/09	BM	Updated for Phase 3B	GT	MH
C	28/08/09	KMJ	Updated for Phase 3B	AG	MH
D	15/12/09	AWL	Updated for planning	JC	JC

Title
Metrolink Phase 3B
EAST DIDSBURY EXTENSION
DIDSBURY VILLAGE STOP
Outline Planning Submission
- Location Plan

Drawn	KMJ
Checked	AG
Approved	MH
Scale	1:1000@A3

Drawing No.
4007-A-PL19_01

Issue	Date
C	28/08/09