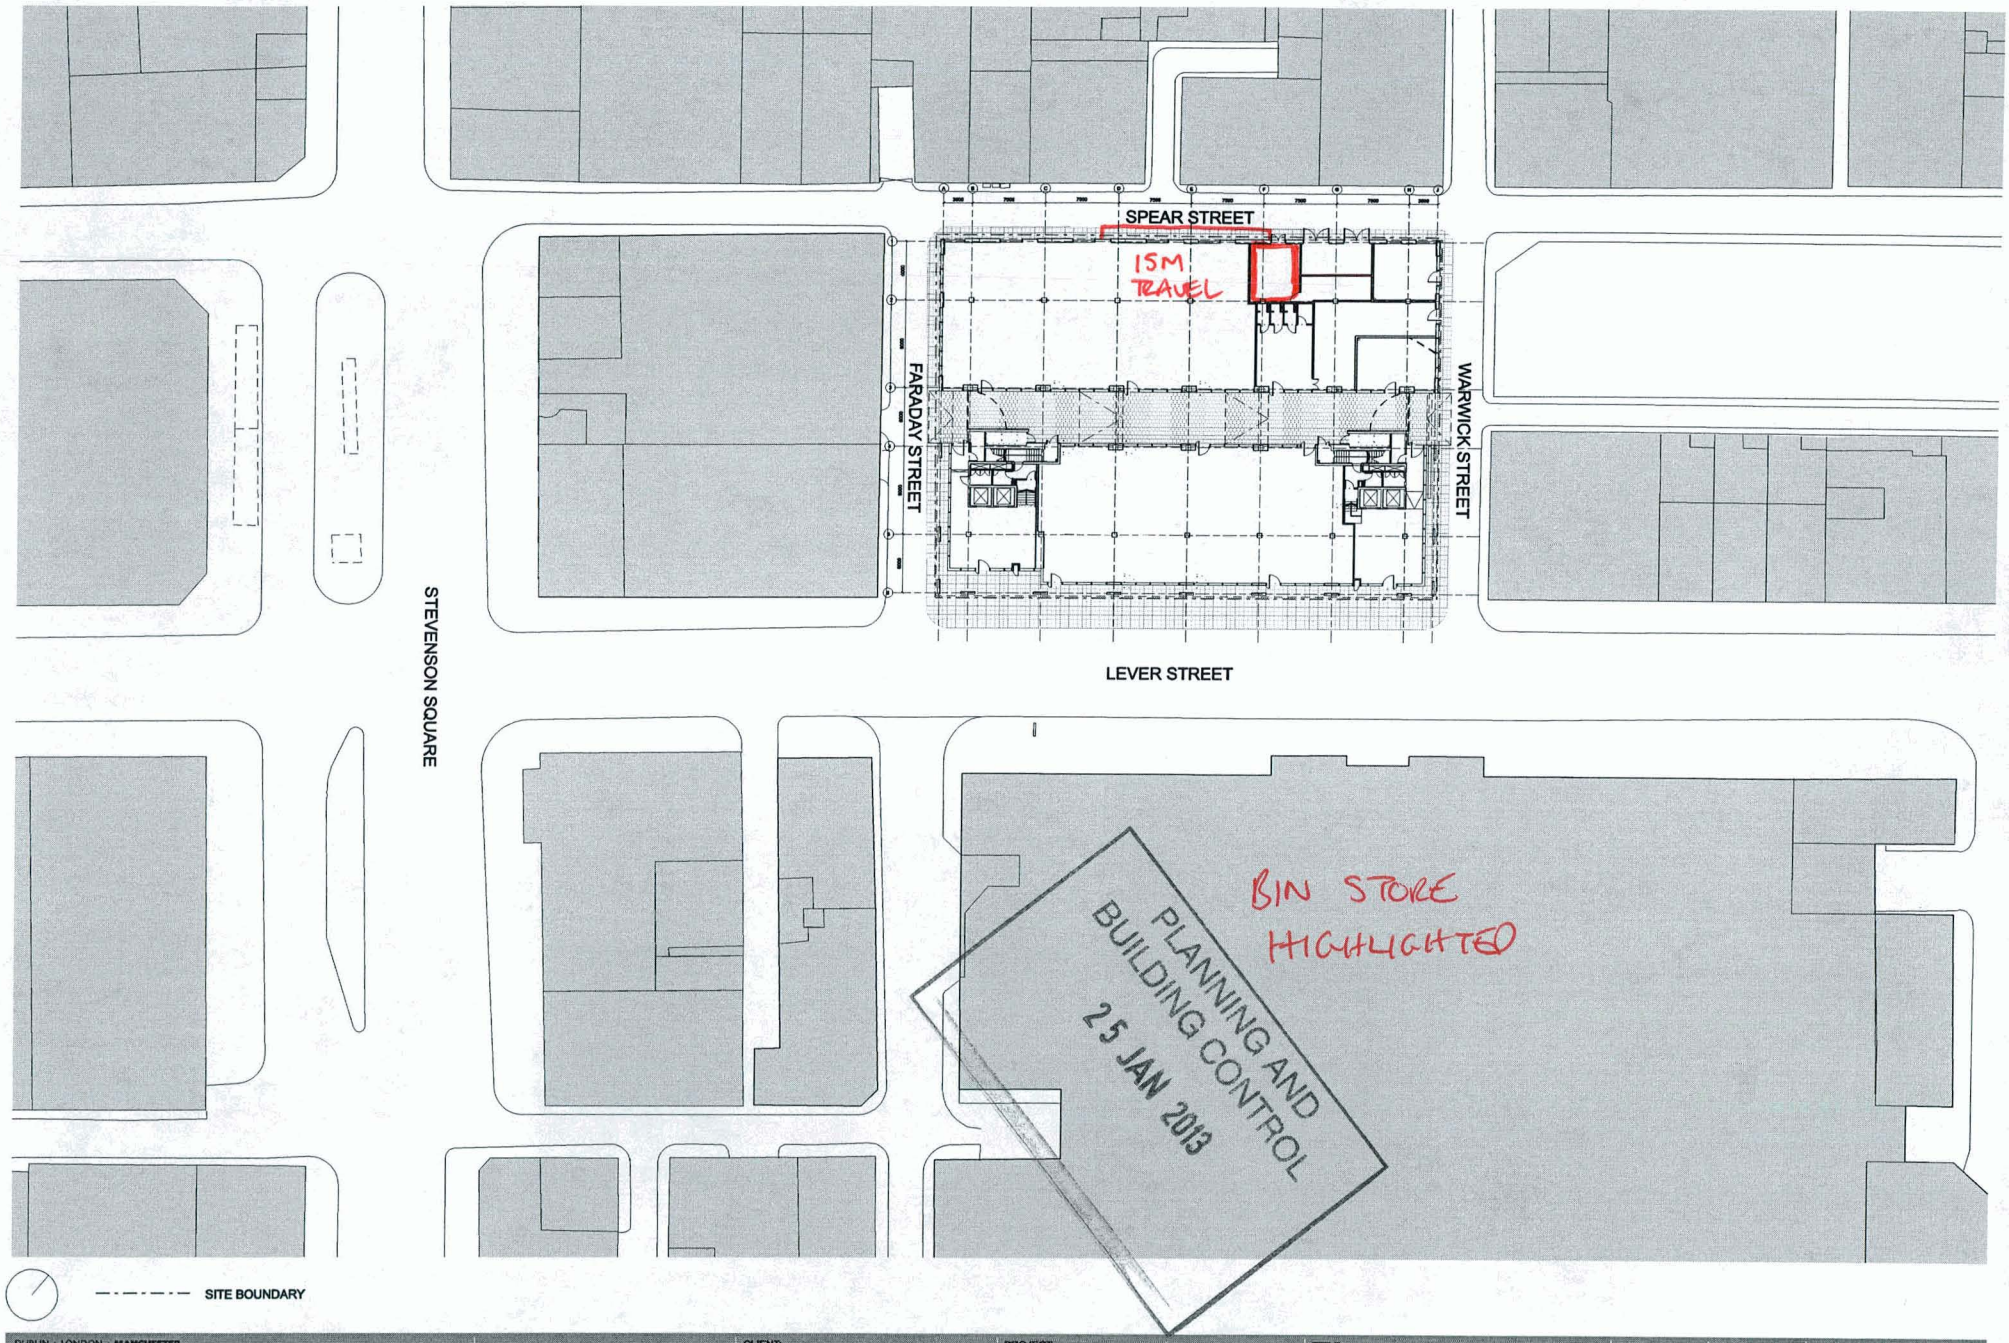

DUBLIN : LONDON : **MANCHESTER**		CLIENT:	PROJECT:	TITLE:	DATE:	SCALE:	PROJECT NO.:	REVISION:
7th Floor, The Pinnacle, 73 King Street, Manchester M2 4NG, UK. T: +44 (0)161 830 1850 F: +44 (0)161 839 3056 WWW.HKRARCHITECTS.COM	HKR ARCHITECTS	Argent Group PLC	Stevenson Square Phase 1, Manchester	Proposed Ground Floor In Context	19/09/06	1:500 @A3	1162_00_103	B

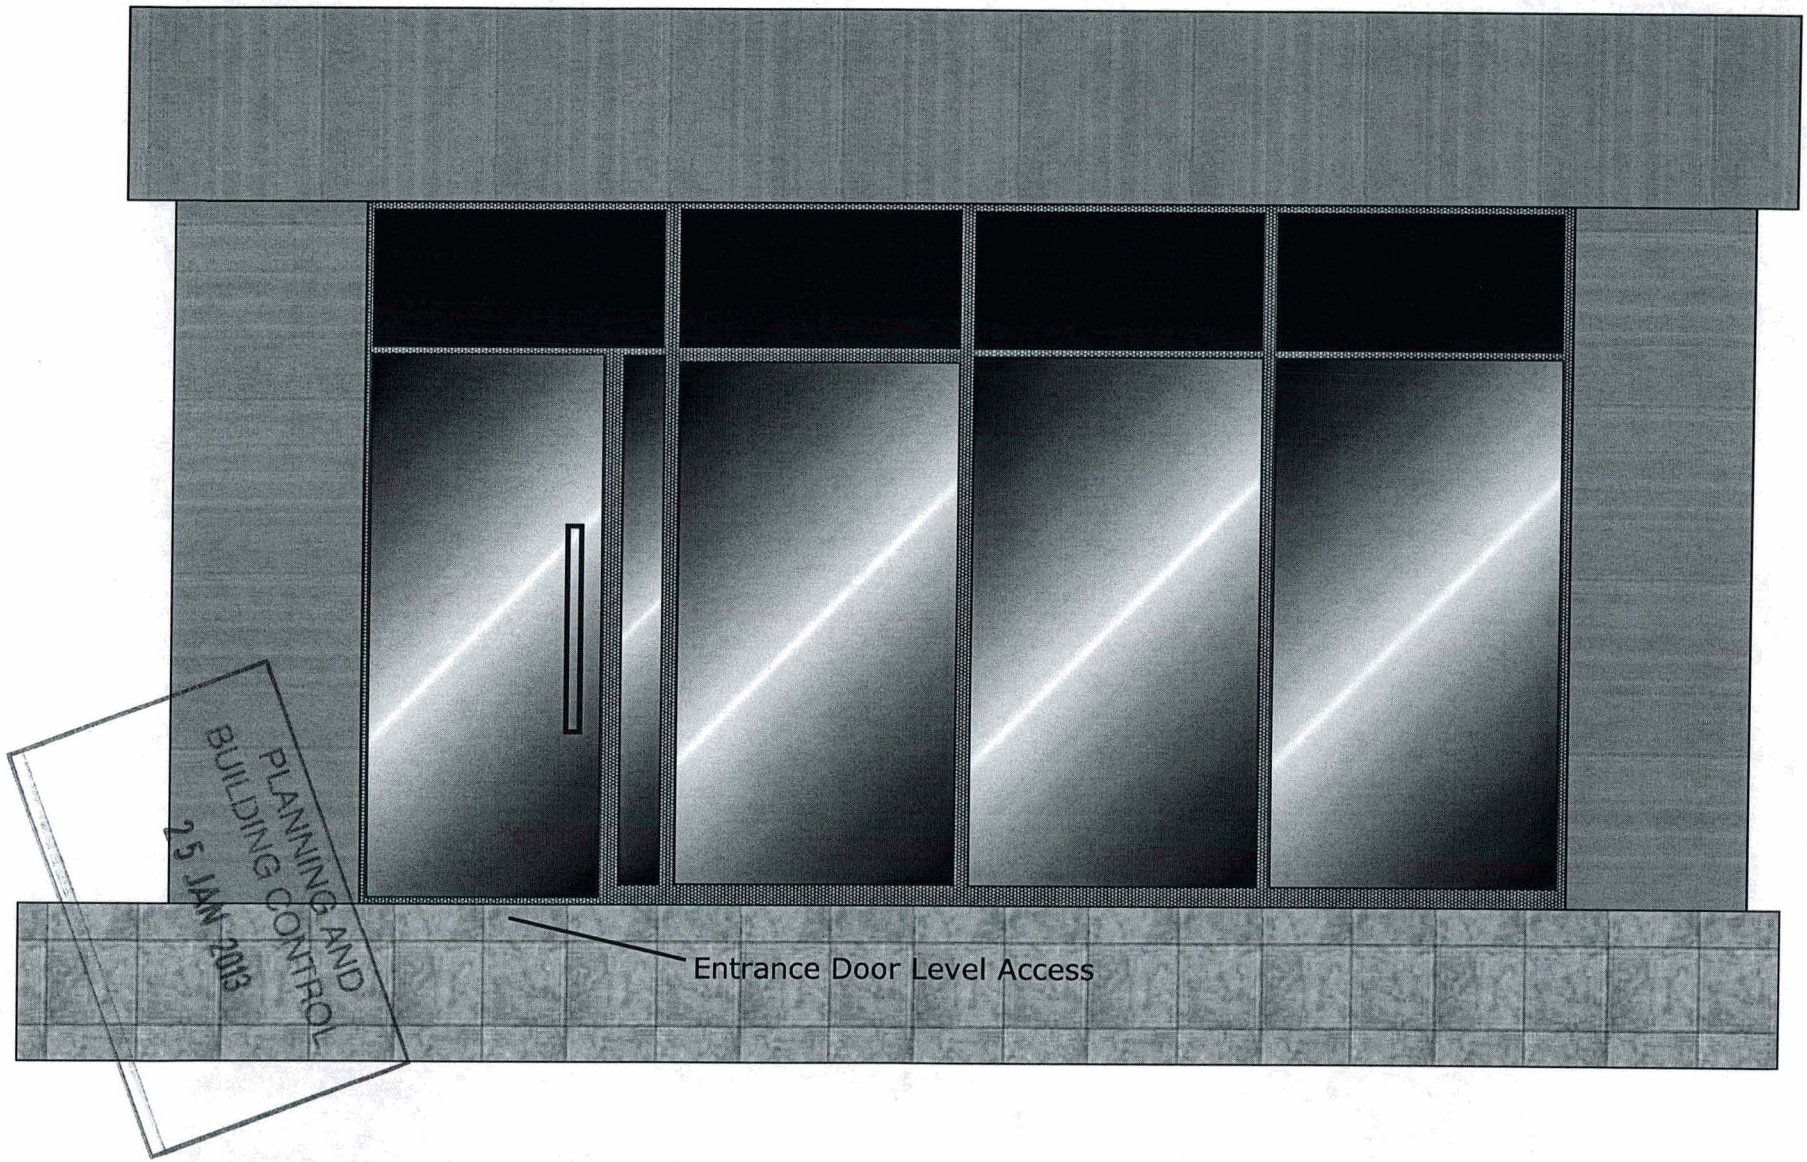
PLANNING AND
BUILDING CONTROL
25 JAN 2013
Entrance Door Level Access

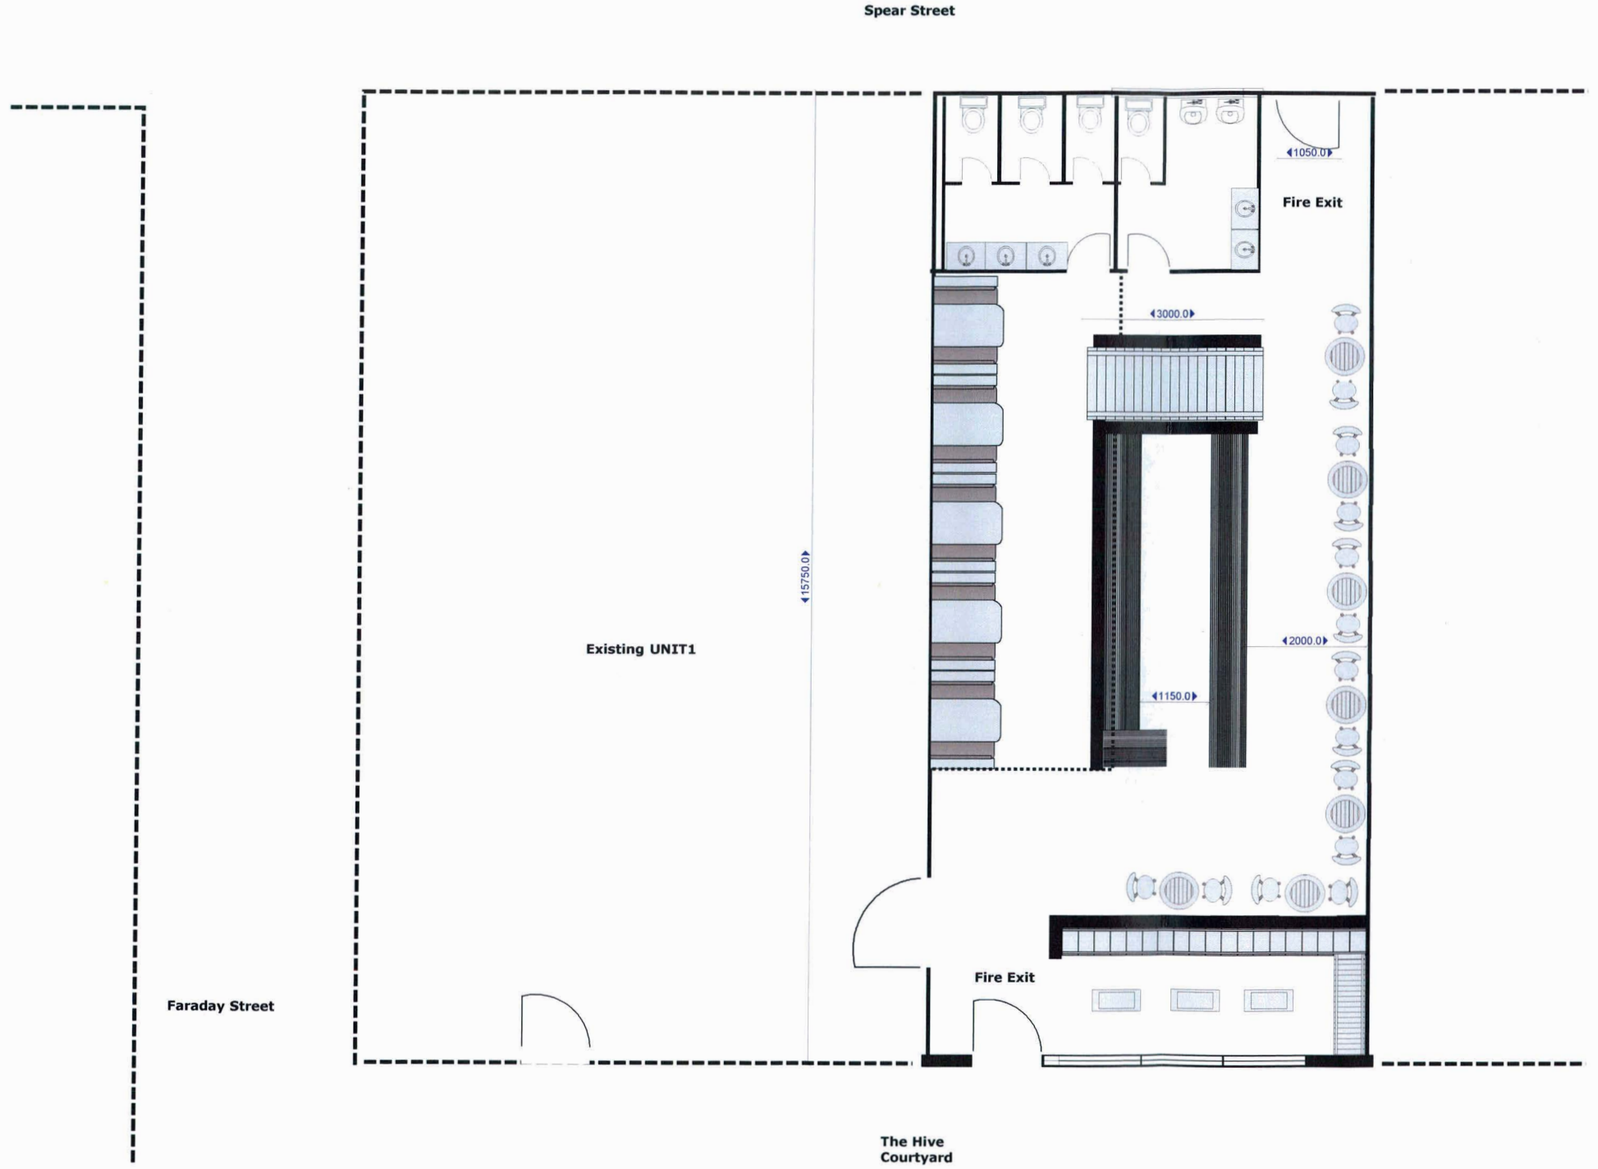

PLANNING AND
BUILDING CONTROL
25 JAN 2013

Project	UNIT2, the Hive, 47 Lever Street, Manchester, M11FN
Title	Proposed Plan Layout

Drawn by: DGC	Checked: AD	File: —
Drawing Number: 10044-102	Revision: —	Scale: 1:100 @ A3
		Date: 02/01/2013

Disclaimer

Do not scale from this drawing. This drawing is to be read in conjunction with all related drawings. All dimensions must be checked and verified on site before commencing any work or producing fabrication drawings. The originator should be notified immediately of any discrepancy. This drawing is copyrighted toDGC

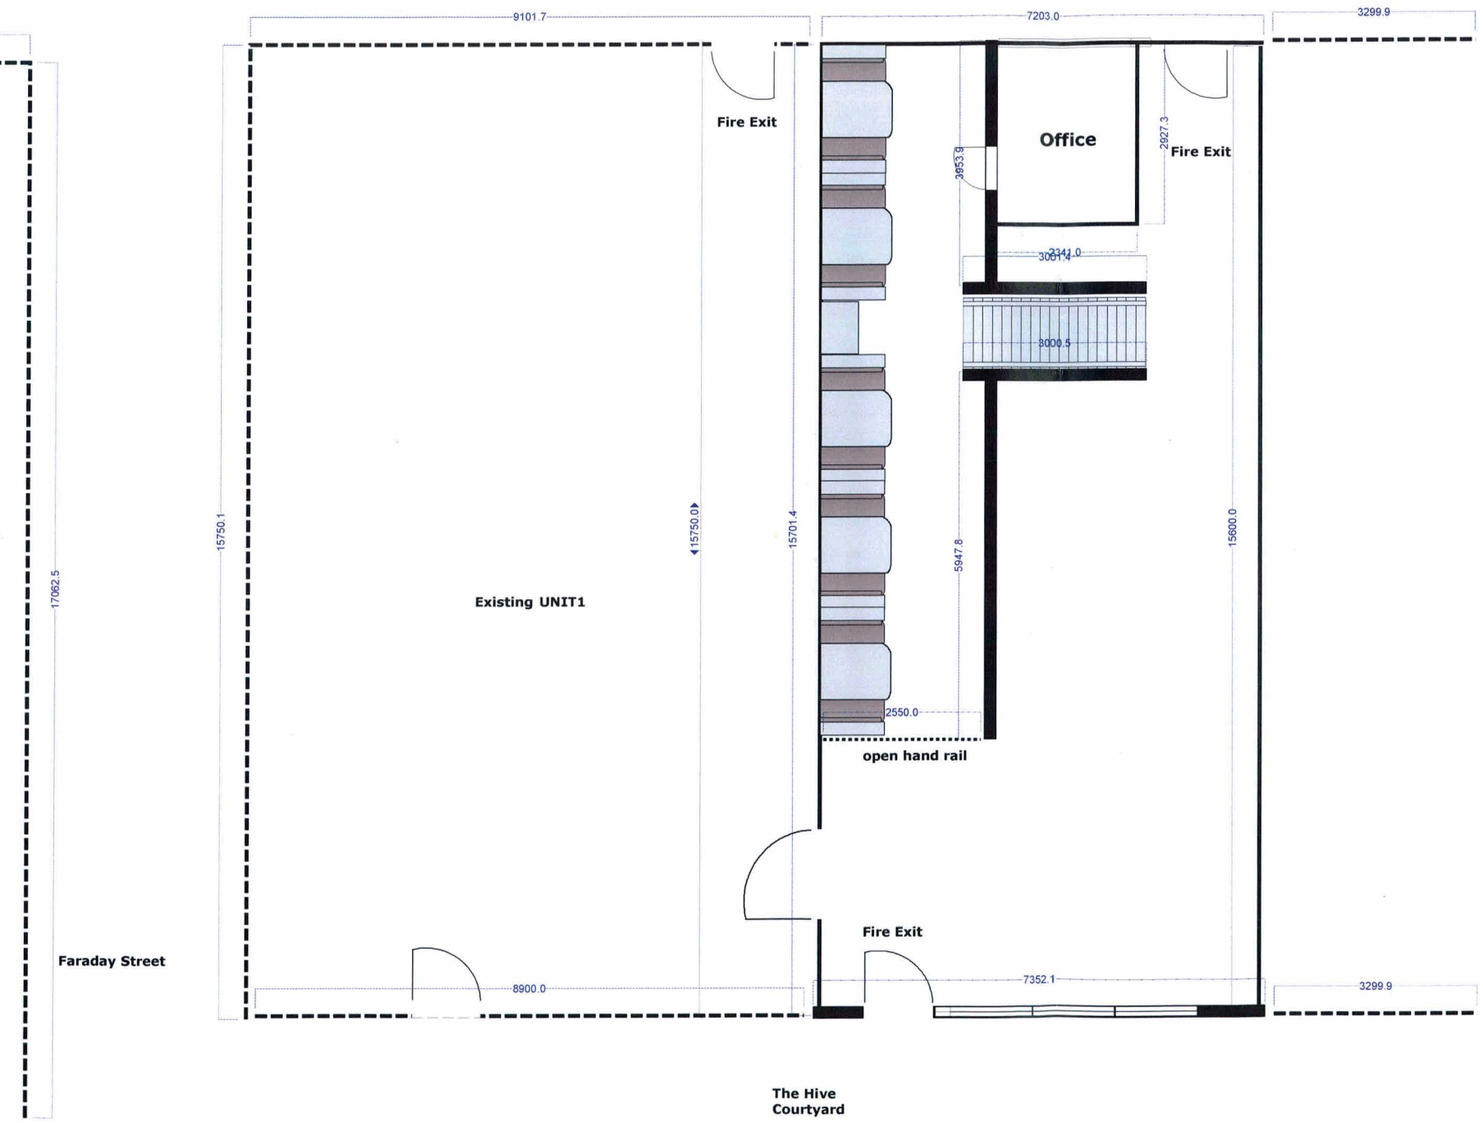

PLANNING AND BUILDING CONTROL
25 JAN 2013

Project	UNIT2, the Hive, 47 Lever Street, Manchester, M11FN
Title	Proposed Plan Layout Mez Level

Drawn by: DGC	Checked: AD	File: —
Drawing Number: 10044-112	Revision: —	Scale: 1:100 @ A3
		Date: 02/01/2013

Disclaimer

Do not scale from this drawing. This drawing is to be read in conjunction with all related drawings. All dimensions must be checked and verified on site before commencing any work or producing fabrication drawings. The originator should be notified immediately of any discrepancy. This drawing is copyrighted toDGC