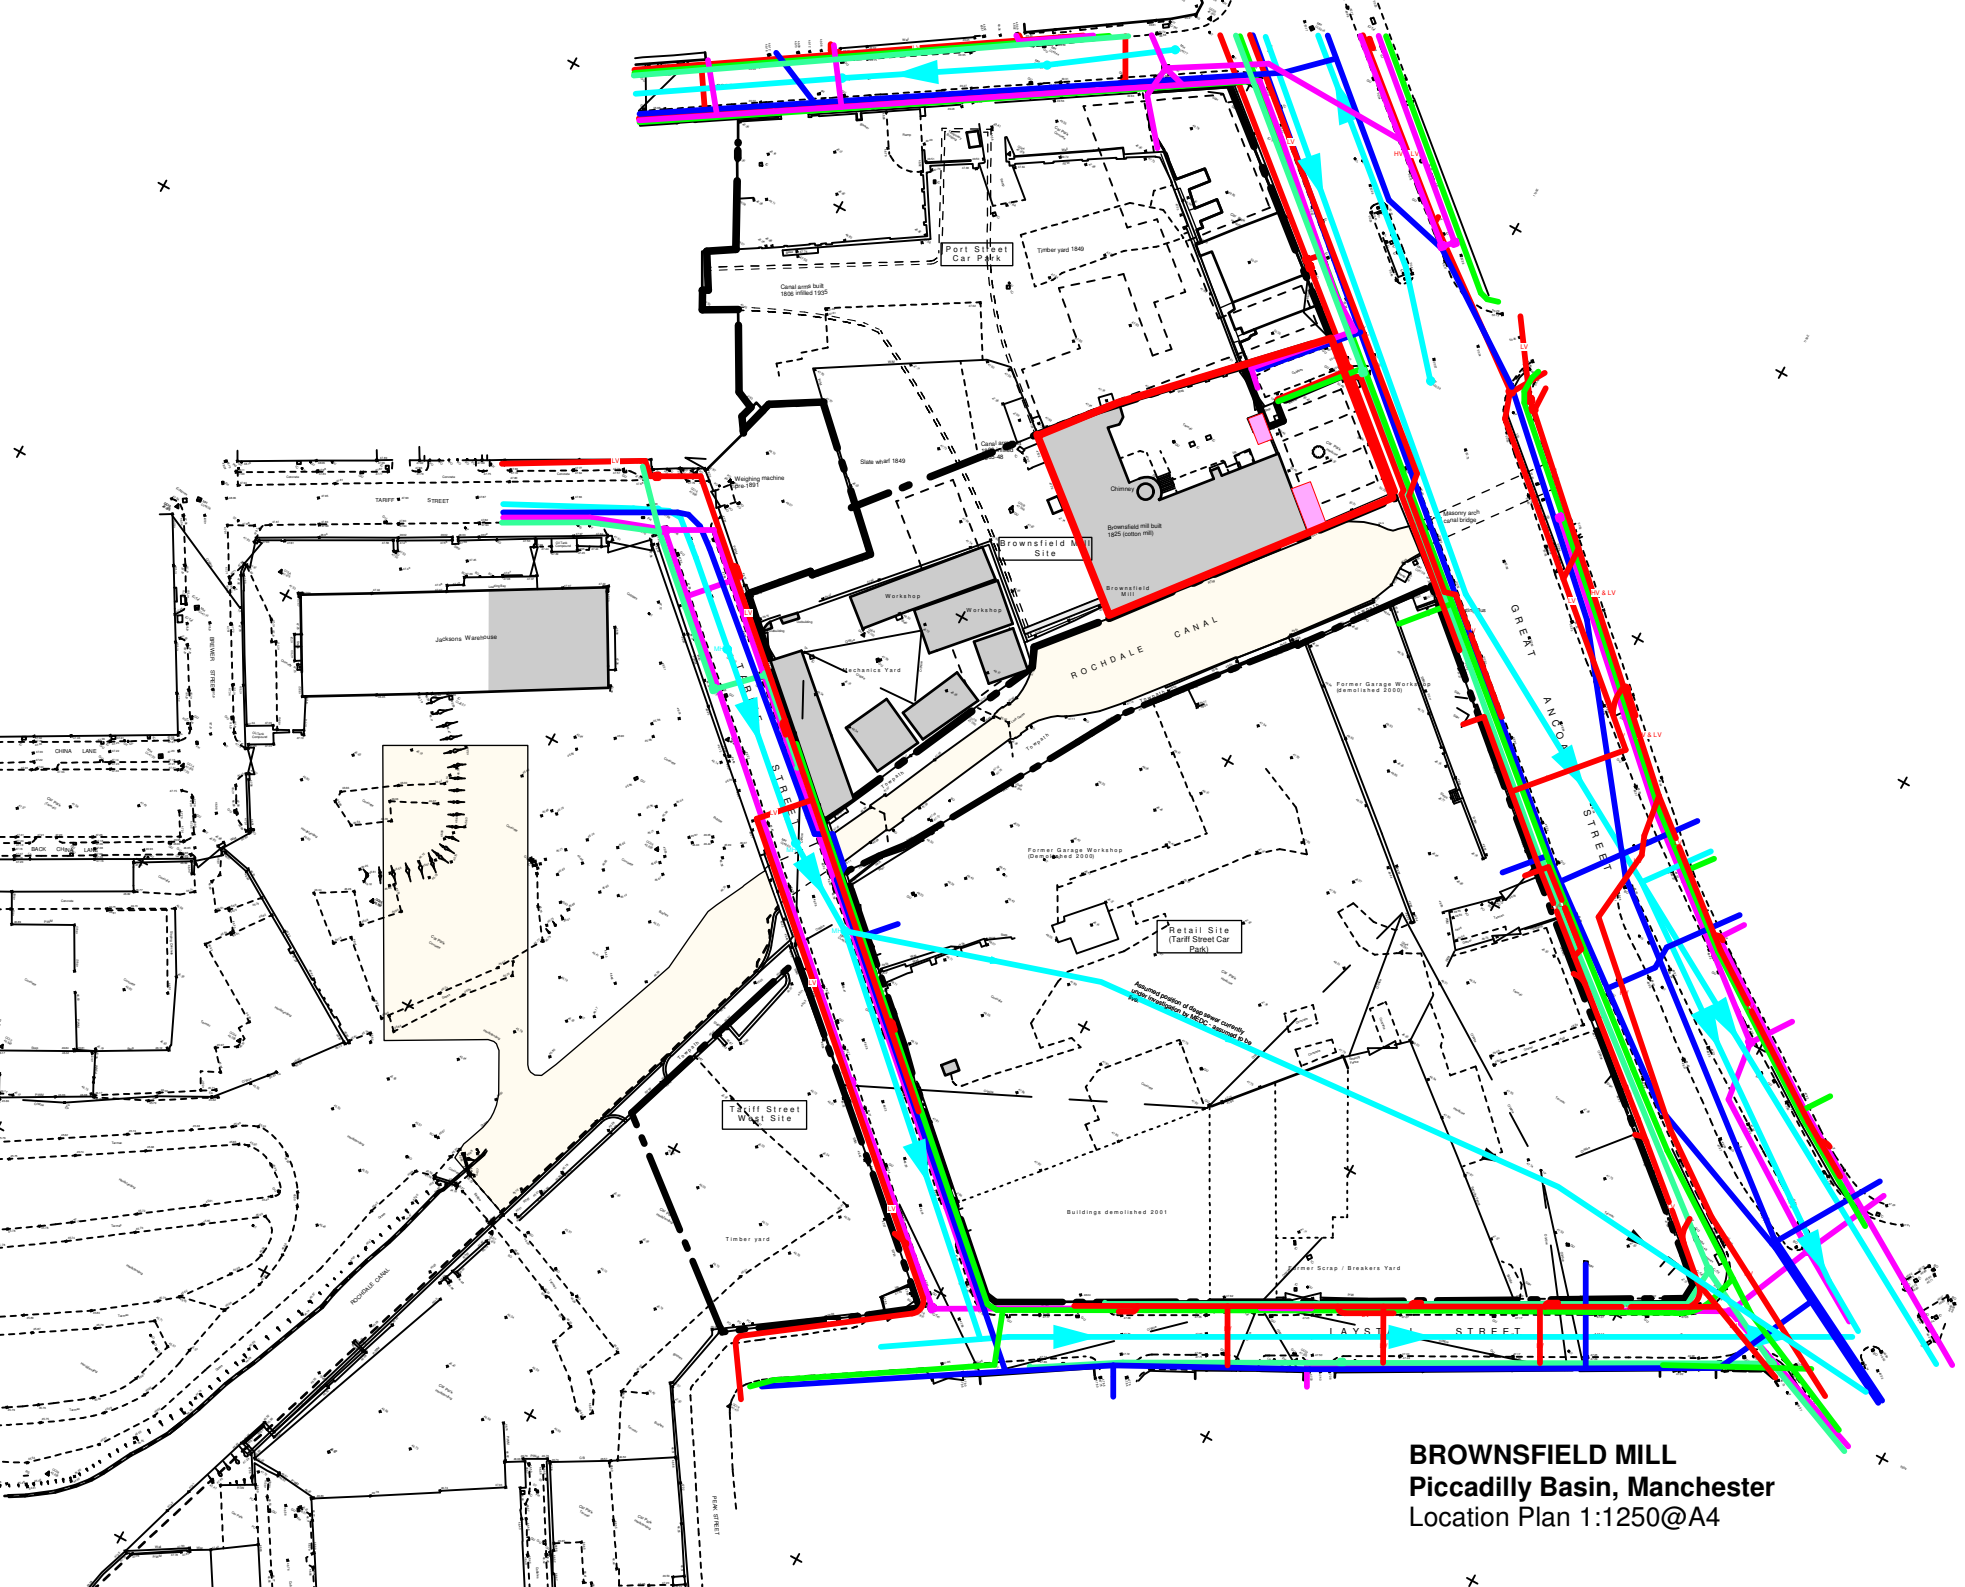


BROWNSFIELD MILL
Piccadilly Basin, Manchester
Location Plan 1:1250@A4