



EXISTING ELEVATION C
SCALE - 1:100 @ A1

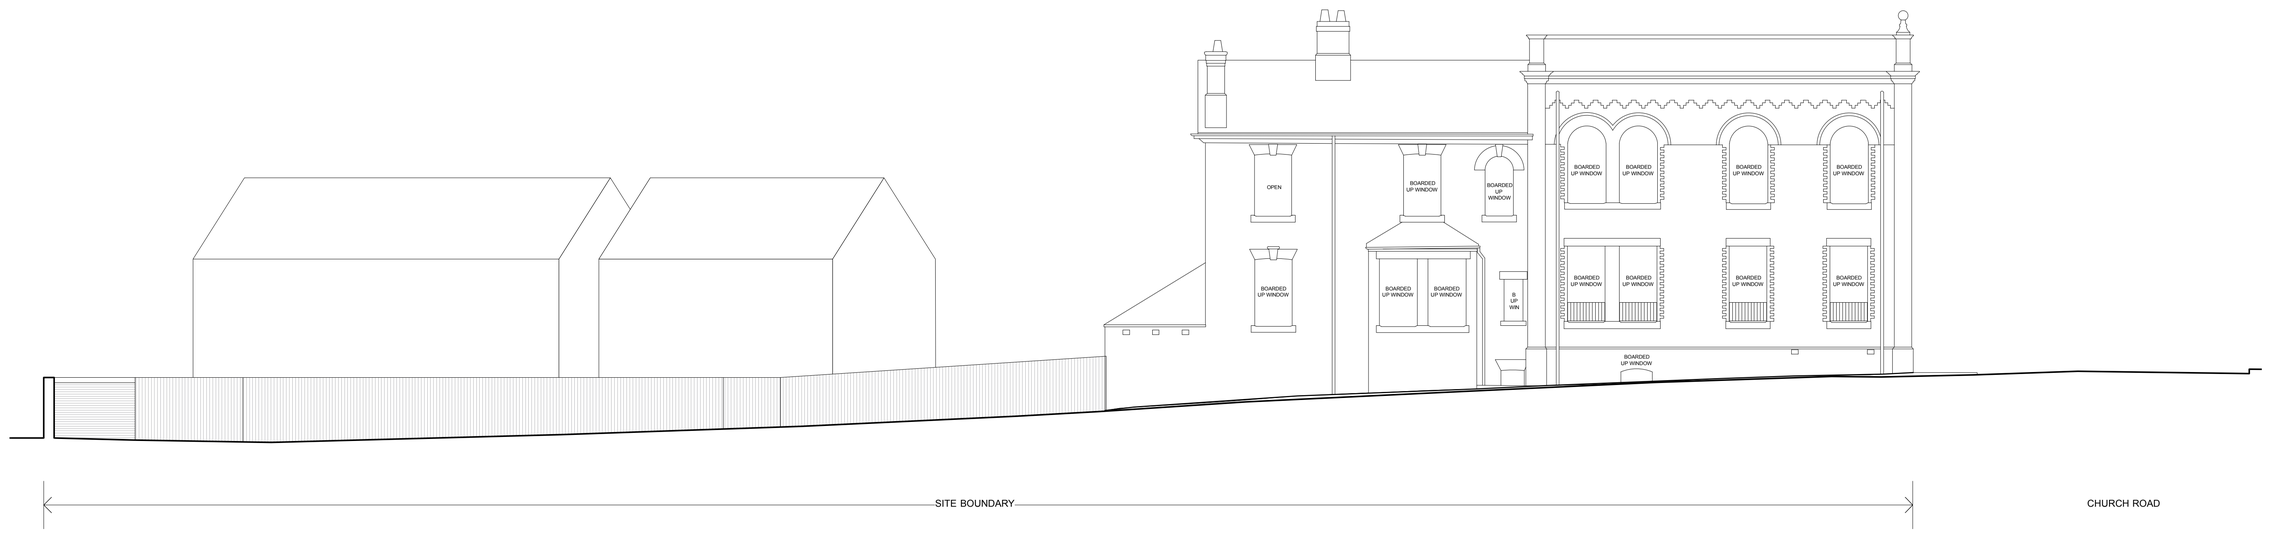

EXISTING ELEVATION D
SCALE - 1:100 @ A1

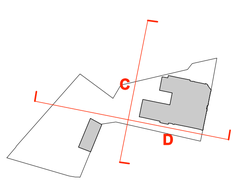

IMPORTANT NOTES:

REVISION	DATE	DESCRIPTION

CLIENT: HALE ESTATES
PROJECT: PROPOSED RESIDENTIAL DEVELOPMENT
ADDRESS: THE CHURCH INN, NORTHENDEN
DRAWING TITLE: EXISTING ELEVATIONS C & D
SCALE: 1:100 @ A1 | DATE: AUG 2013
DRAWING NO: A169_P_103

OLLIER SMURTHWAITE ARCHITECTS
106 Albert Mill, 10 Hulme Hall Road, Manchester, M15 4LY
T 0161 883 0838
F 0161 883 0839
E mail@olliersmurthwaite.com