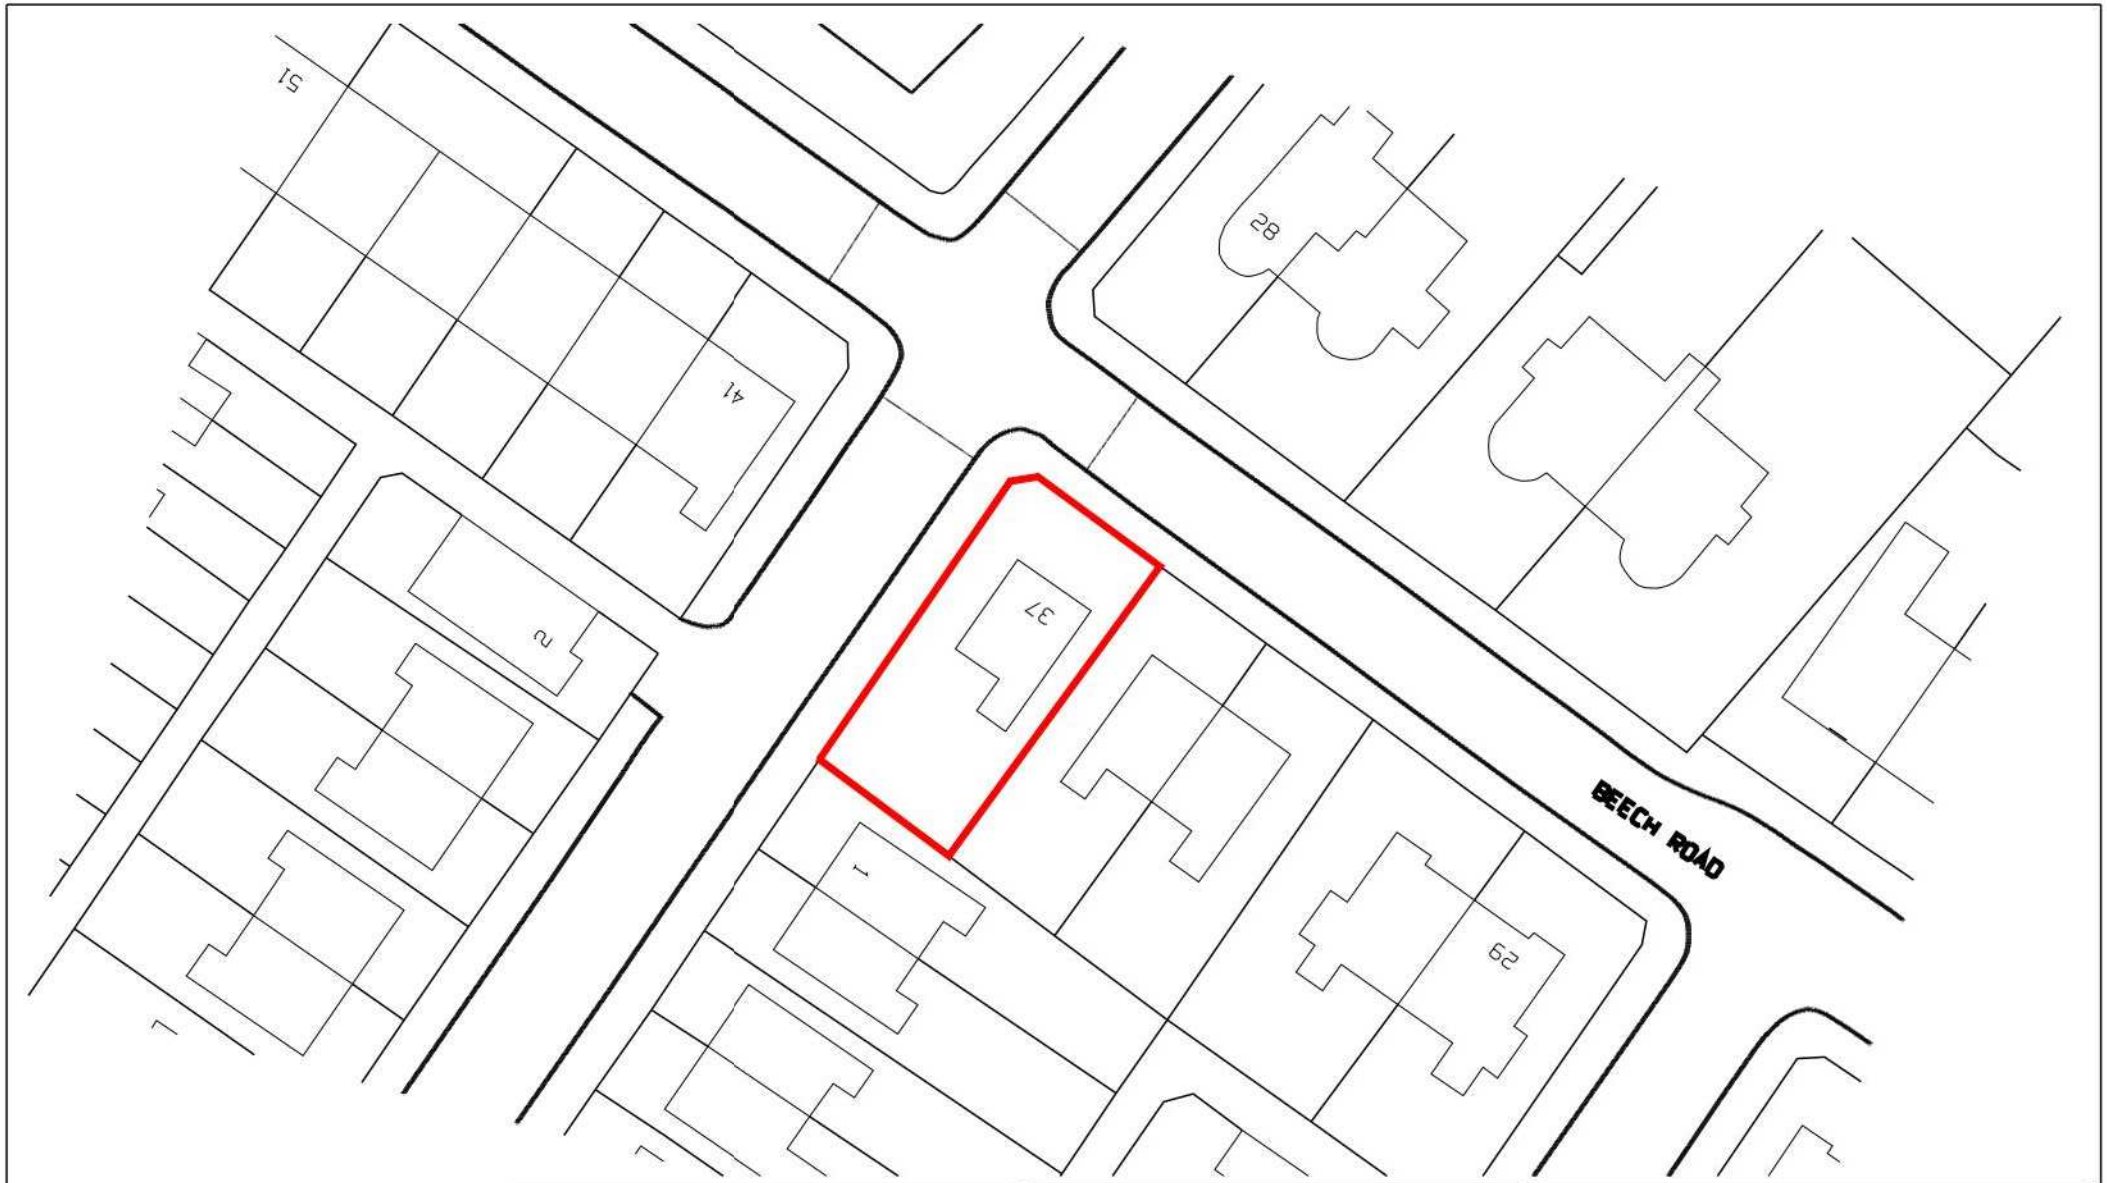

steve elson: architecture

Revision	Description	Date

Project
Extension and alteration at 37 Beech Rd, Chorlton

Title
Location Plan

Drawn by	Checked	File
SE		1033

Drawing Number	Revision	Scale
1033_06		1:500@A4
		Date 19_09_13