Written dimensions on these drawings shall take precedence over scaled dimensions. Do not scale from this drawing all dimensions should be checked on site

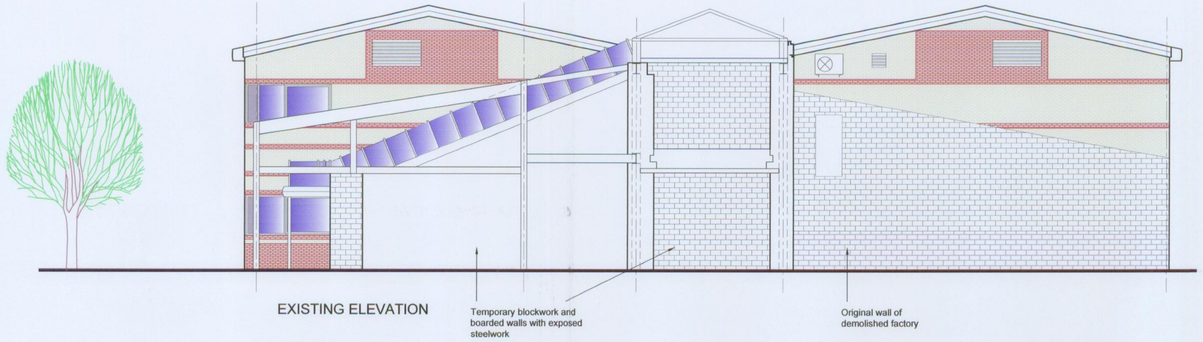

EXISTING ELEVATION

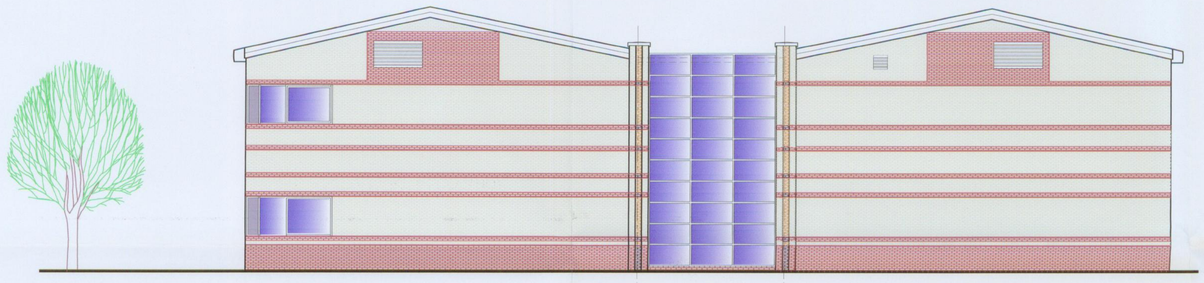

PROPOSED NORTH ELEVATION

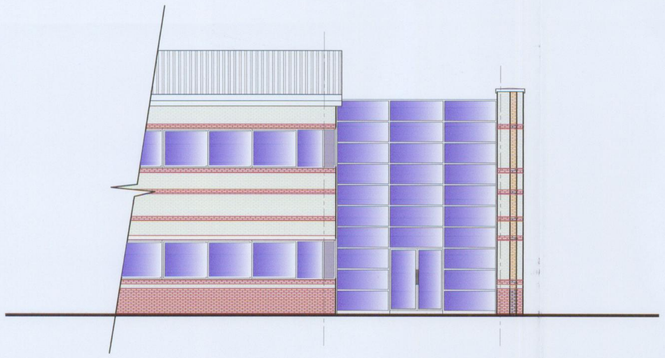

PROPOSED ENTRANCE EAST ELEVATION

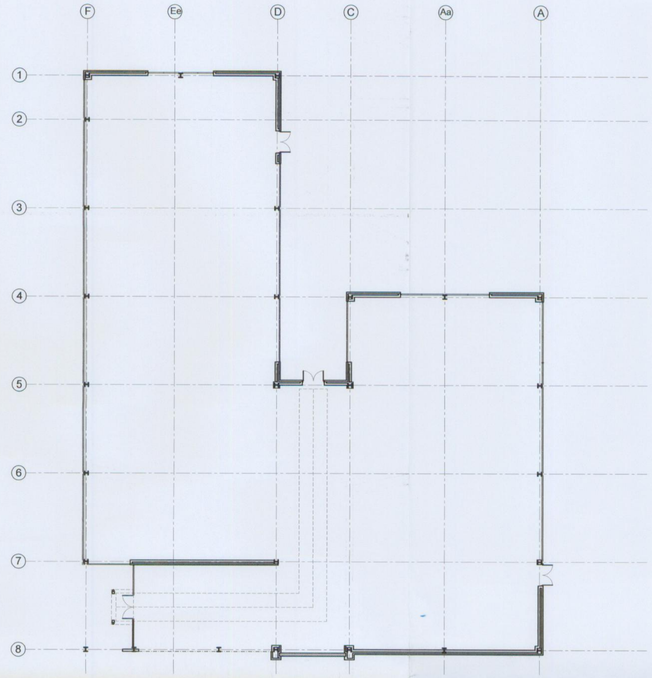

EXISTING FLOOR PLAN
Scale 1:200

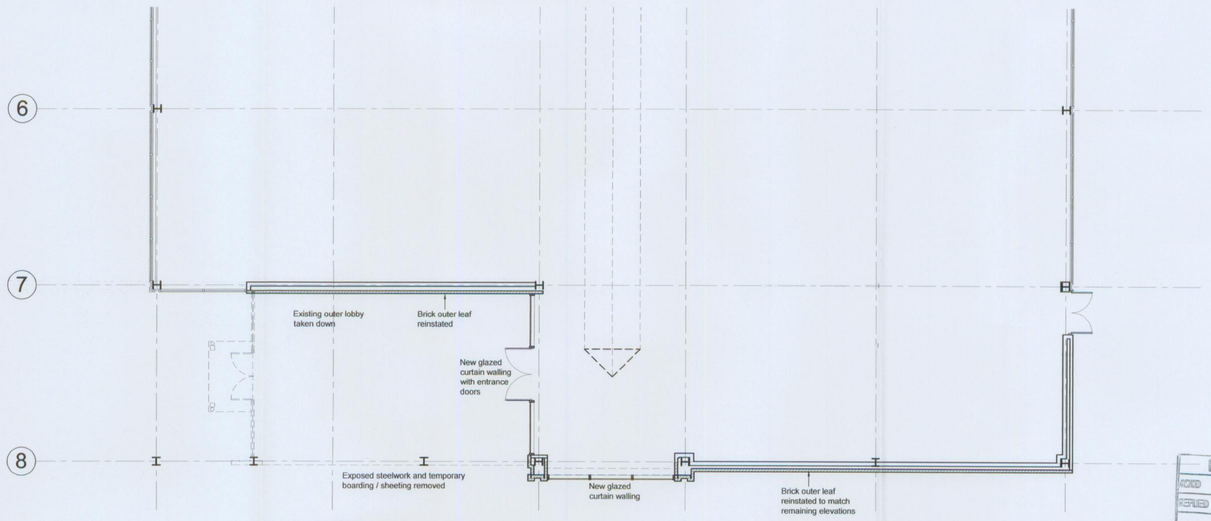

PROPOSED FLOOR PLAN

Rev	Date	Description	Initial
B	25-04-08	Planning notes added	AYR
A	17-04-08	Option 2-5 ommited, glazing rearranged	AYR

Client
Endress + Hauser

Project
Original office building at Floats Road, Wythenshawe

Drawing
Existing & proposed plans & elevations

Drawing Number
2865-01-B

Scale
1:100@A1

Date
April 2008

Drawn by
AYR

PLANNING
ACKD
REPLIED
RECD 28 APR 2008
M
M
M
COLLACTION

Stephen D. Buxton & Associates
Chartered Building Surveyors
Reedham House,
31 King Street West,
Manchester M3 2PN
Tel: 01618391866
Fax: 01618391899
E-mail: admin@sdbuxton.co.uk
Website: www.sdbuxton.co.uk

RICS