

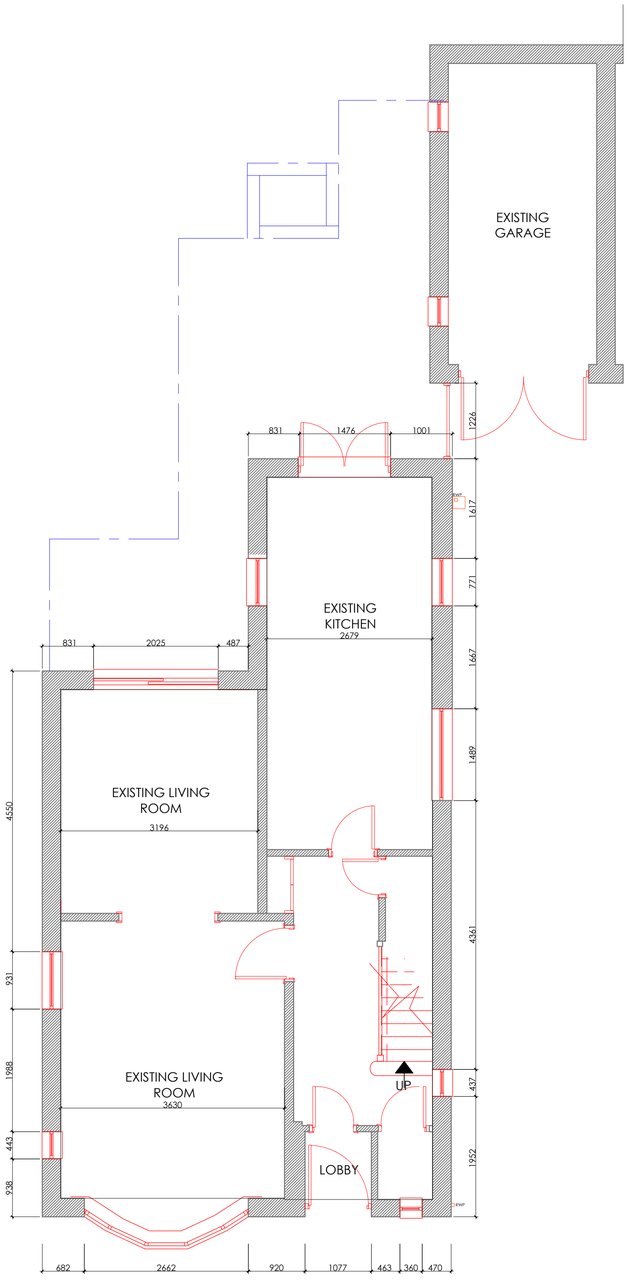


EXISTING GROUND FLOOR PLAN 59 Sq M

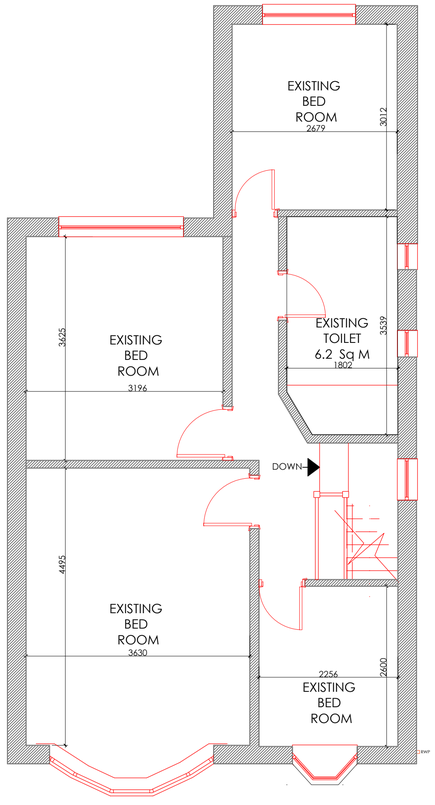

EXISTING FIRST FLOOR PLAN 59 Sq M

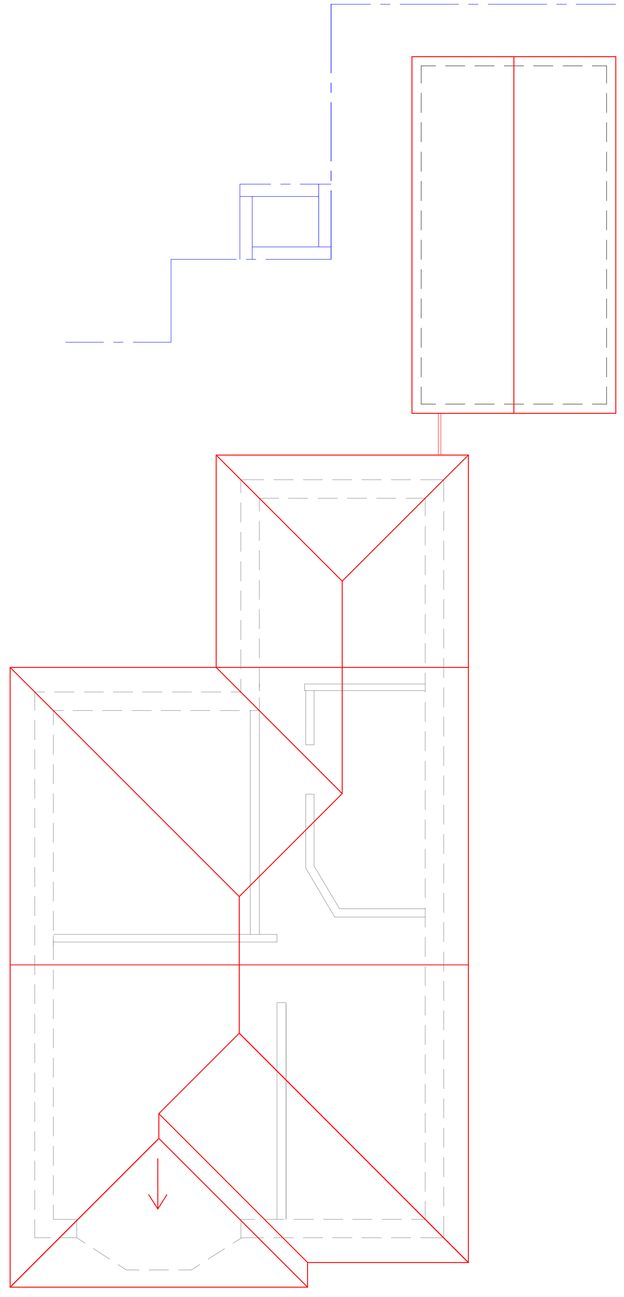

EXISTING ROOF PLAN

NOTES:

FOR PLANNING ONLY



ARCH DESIGNS

B.A.(HONS)ARCHITECTURE

Rev : . Date: MAY 12

PROJECT: 1 HOLME ROAD M20 2TX
MANCHESTER

TITLE: EXISTING PLANS

Scale: 1:50

Date: MAY 12

Dwg. No: 01

REV	DATE	DESCRIPTION
Rev:	Date:	
REV	DATE	DESCRIPTION
Rev:	Date:	

Arch Designs. Tel: 07765322511

Project. 1 HOLME ROAD