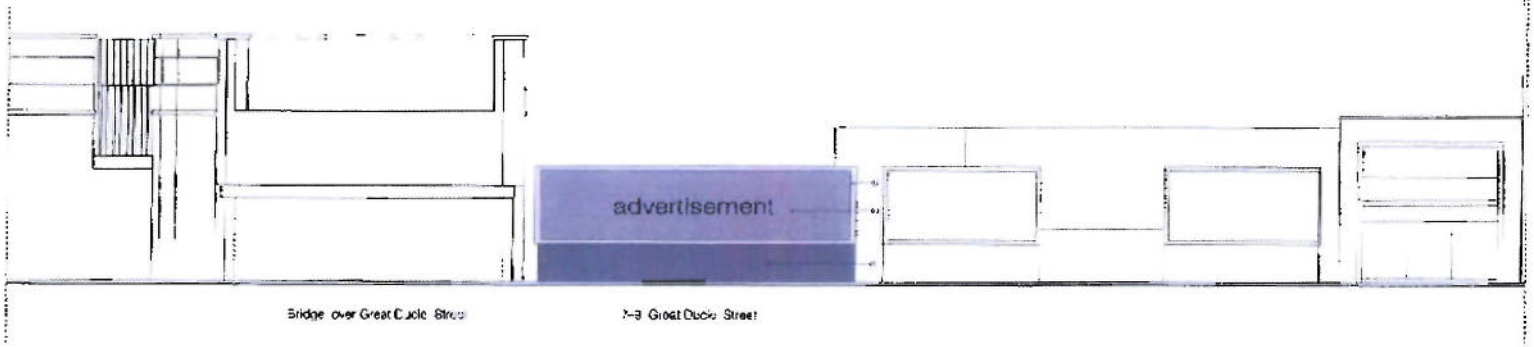


PLANNING
TO
ISD
RD 08 SEP 2008

MATERIALS LEGEND

1. Black painted plywood
2. Light grey polyester powder coated aluminium
3. Vinyl coated advertisement paper

MIRABEL STREET

ADVERTISEMENT HOARDING

EAST ELEVATION

from GREAT DUCIE STREET

Status

PLANNING

Scale	Drawn by	Date
1:200@A3	MAB	JUN 08

Job number	Drawing number	Revision
0617	L(—)01C	A

hodder associates