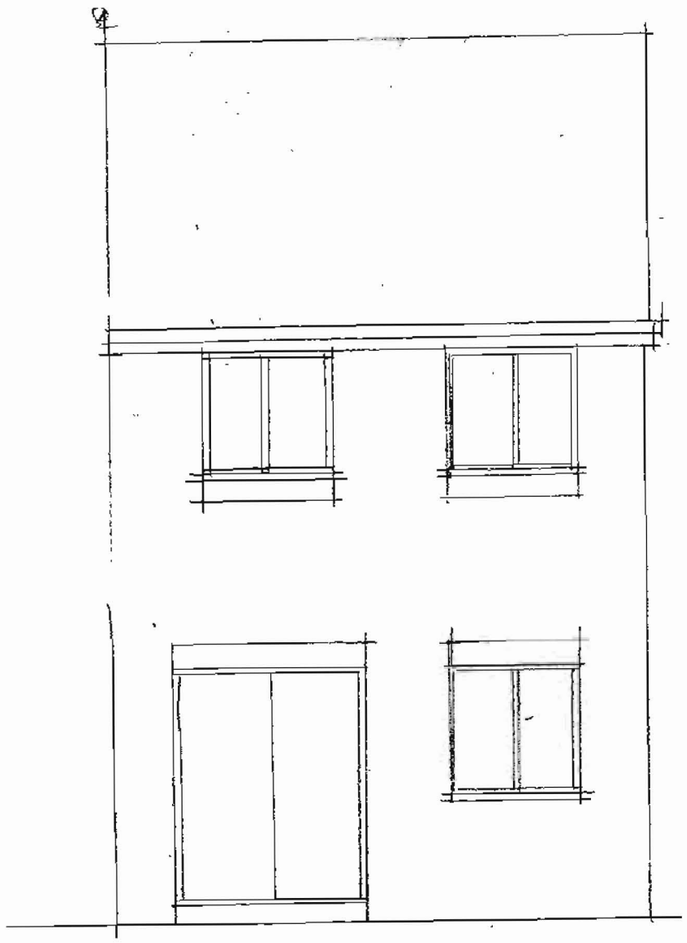

REAR ELEVATION. (EXISTING)

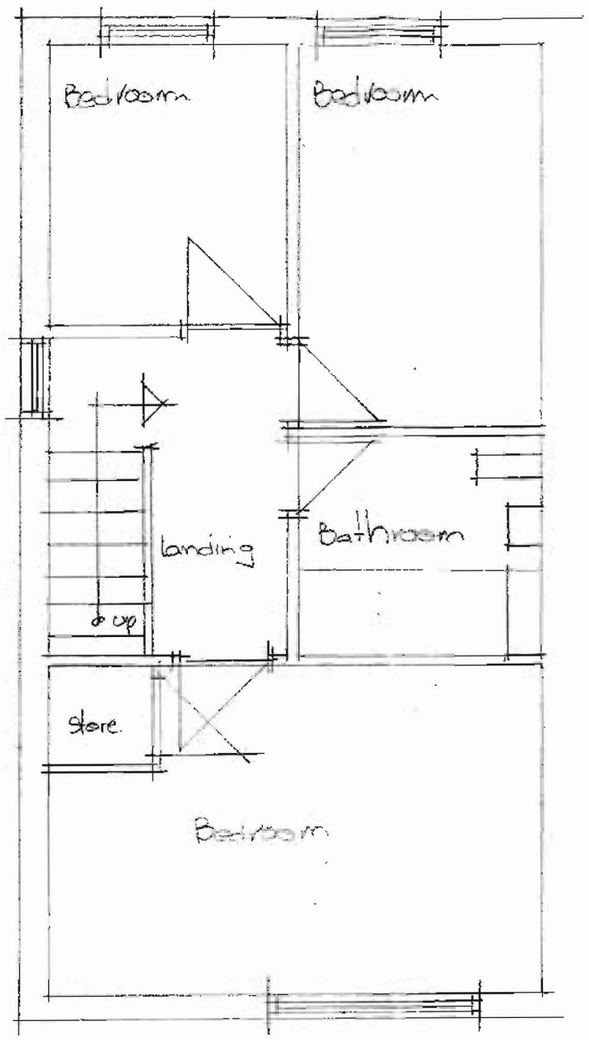

FIRST FLOOR PLAN (EXISTING)

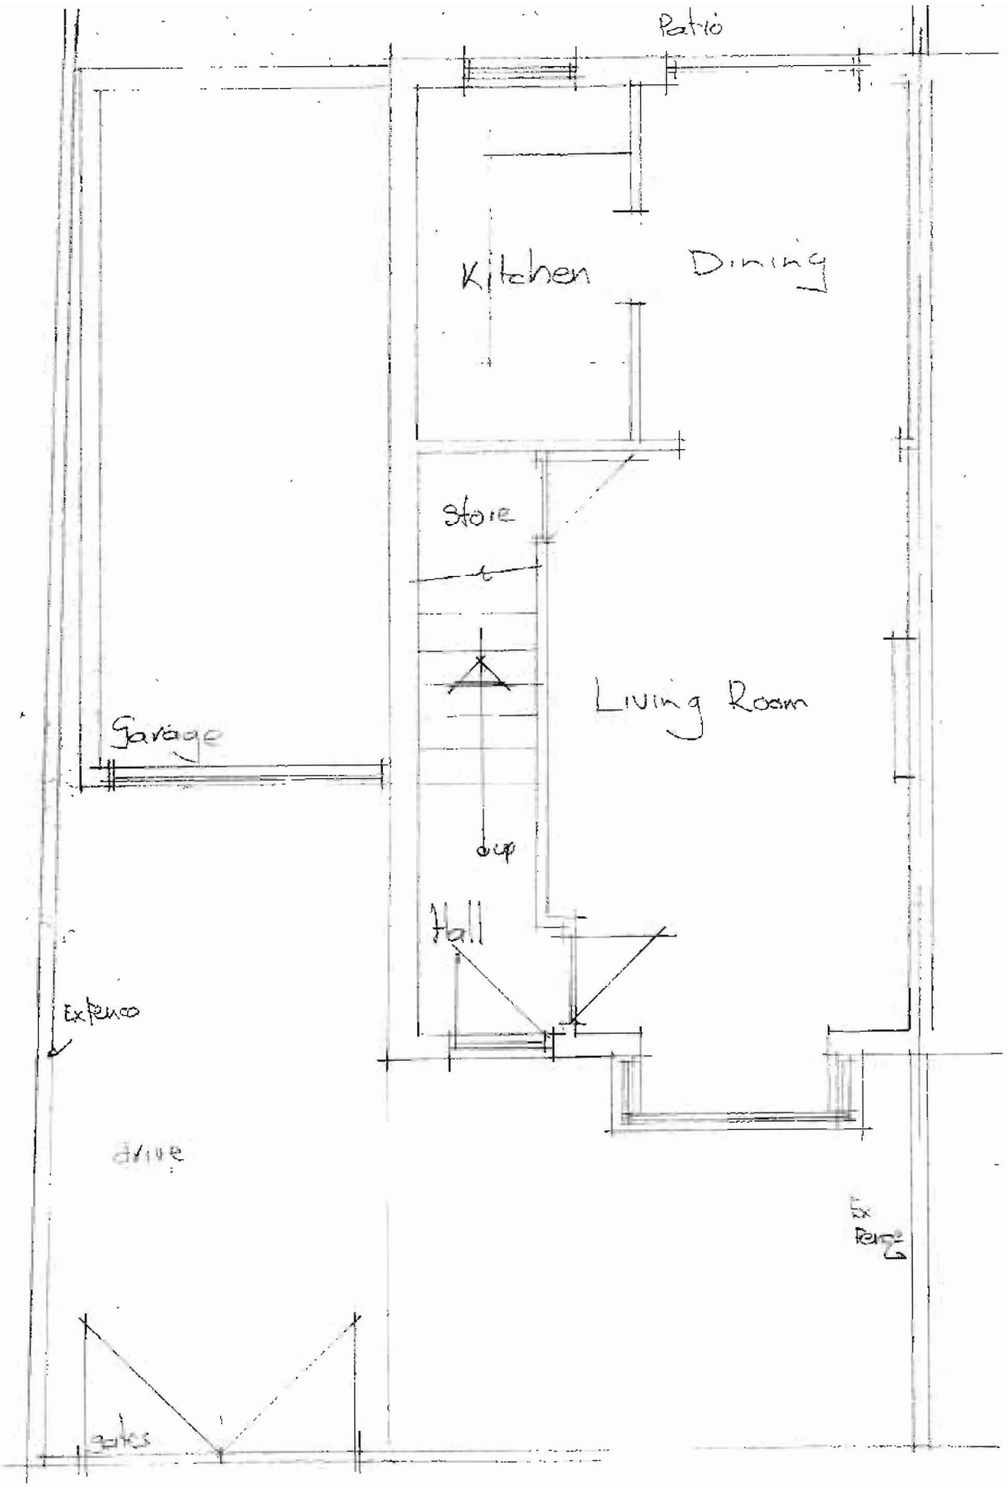

GROUND FLOOR PLAN (EXISTING)

PDC

ARCHITECTS

SCALE:	1:50	Drg. No.
DATE:	04:08	808.02

PROJECT DESIGN CONSULTANTS
BARCLAY HOUSE, 35 WHITWORTH ST. WEST
MANCHESTER. M1 5NG
Telephone +44 (0) 161 228 2370
Facsimile +44 (0) 161 236 2646

PLANNING
ACKD
REPLIED
RECD 16 APR 2008

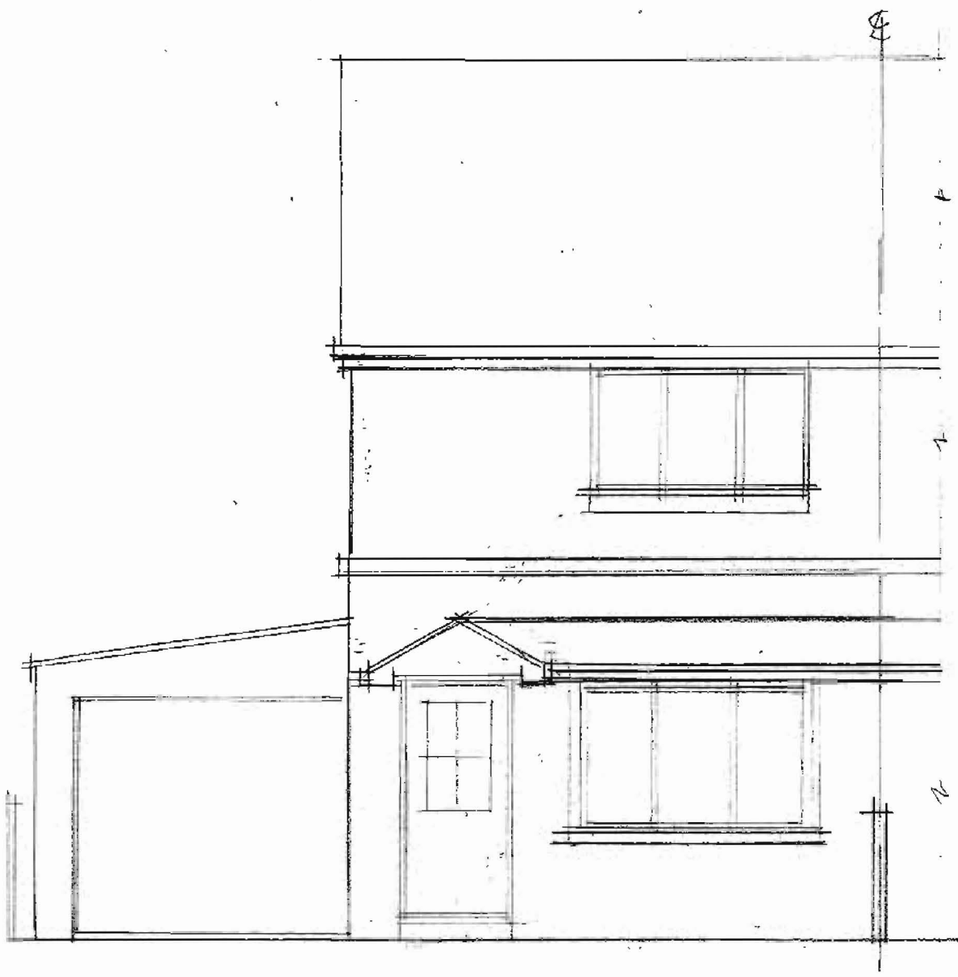

FRONT ELEVATION (EXISTING)

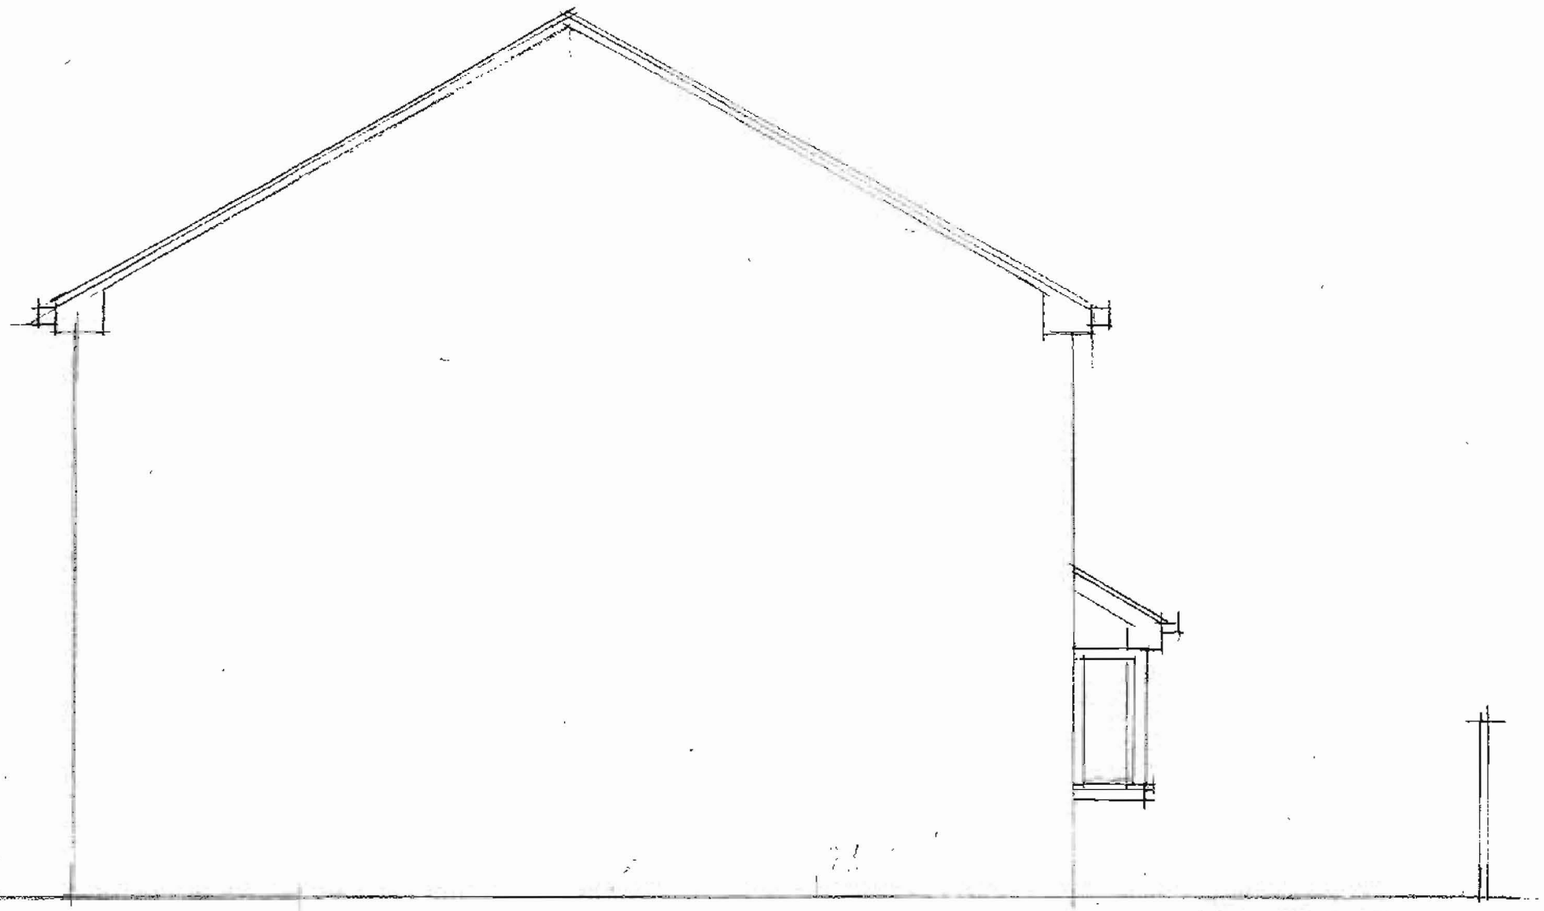

SIDE ELEVATION (EXISTING).

PDC

ARCHITECTS

SCALE:	1:50	Drg. No.
DATE:	04:08	802.05

PROJECT DESIGN CONSULTANT
BARCLAY HOUSE, 35 WHITWORTH ST. WE
MANCHESTER, M1 5NG
Telephone +44 (0) 161 228 237
Facsimile +44 (0) 161 236 264