
NOTES

1. The position marked 'A' on the plan is the location for a temporary gate.
2. The compound is to be fenced completely with heras fencing for the contract period.
3. Any containers, cabins, skips, etc. are to be sited within the confines of the compound area.
4. Access to the block will be via the rear doors and only through the front doors for delivery of materials which cannot be taken through the rear doors due to its size.
5. At position marked 'B' on the plan a car park fencing panel can be temporary removed to allow access for transporting materials to the block.



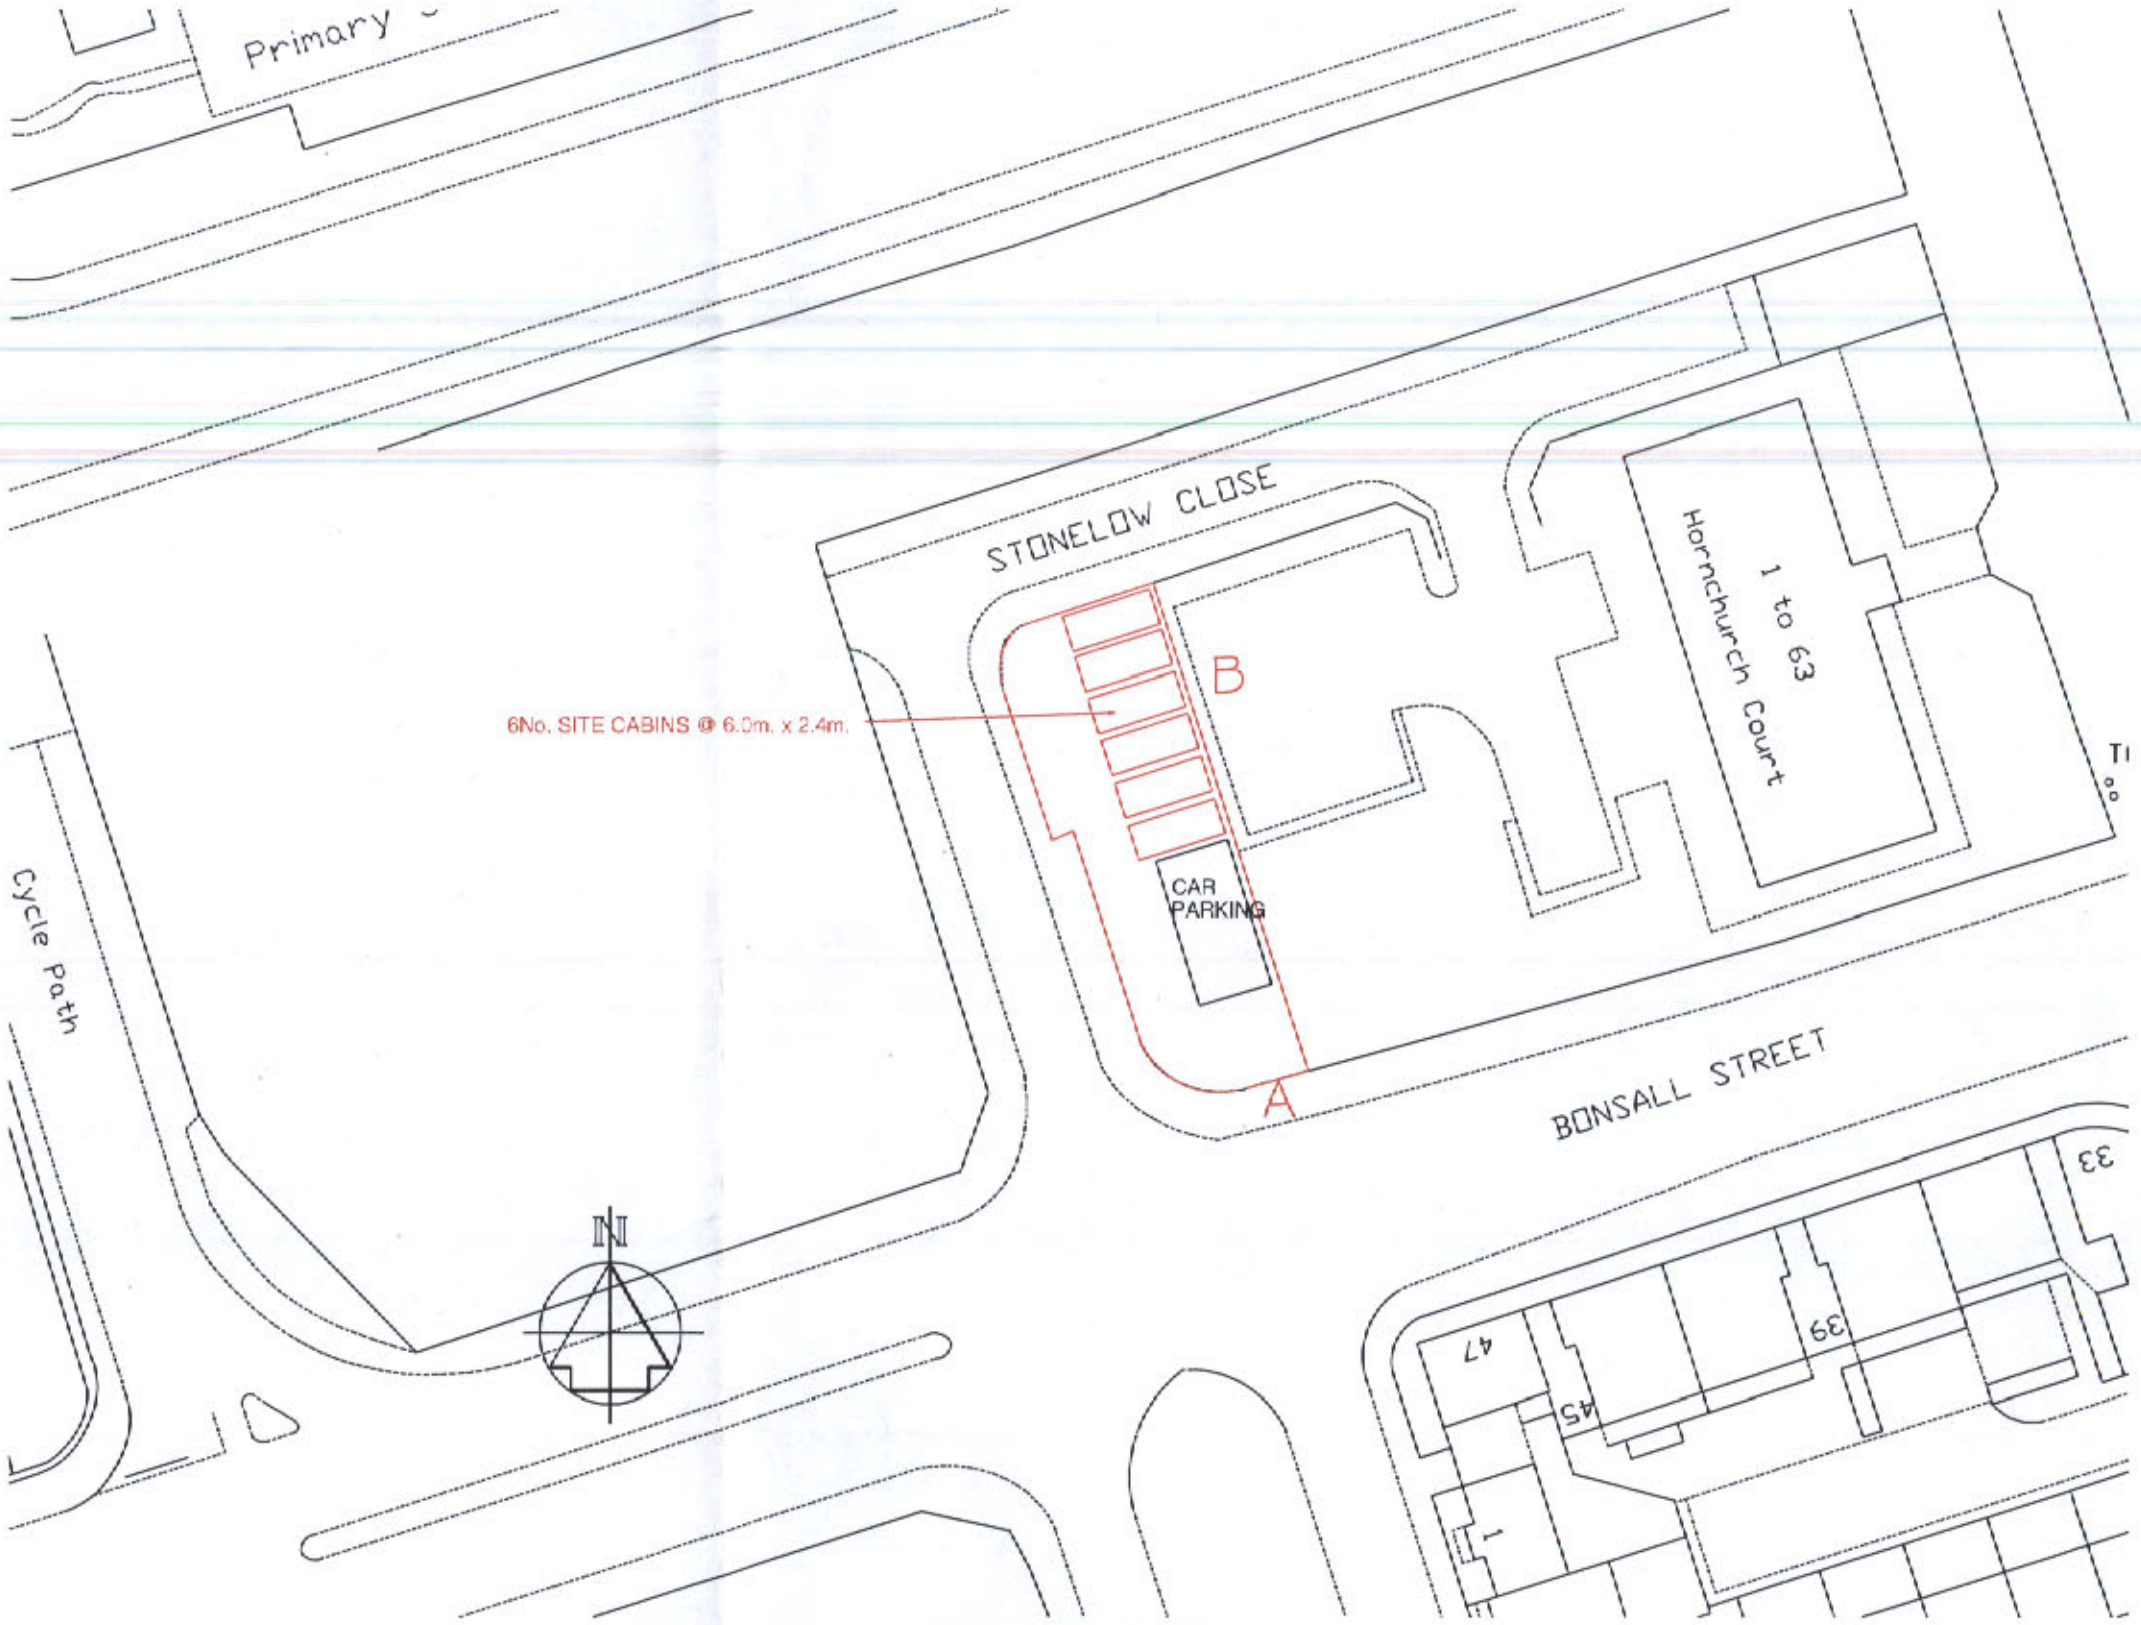

SITE PLAN @ 1:500 SCALE

"Reproduced from the Ordnance Survey mapping with the permission of the Controller of Her Majesty's Stationary Office © Crown Copyright. Unauthorised reproduction infringes Crown Copyright and may lead to prosecution or civil proceedings'.
Manchester City Council Licence No. LA076236

REV	DESCRIPTION	DATE	BY

JOB TITLE
CITY SOUTH INTERNAL MODERNISATION PROGRAMME
HORNCHURCH AND ROYCE COURTS

DRAWING TITLE
HORNCHURCH COURT
COMPOUND LOCATION

CHECKED		SCALE	COMPUTER FILE	DRAWN
		1:500		CPA
REVISION	SIZE	DATE	JOB NO.	DRAWING NO.
	A3	11/03/2008	CS/33957	HTS/G2/33957/005

MANCHESTER
Housing Technical Services Group 2
Room 8001
Town Hall
Manchester
M60 2LF