NOTES

CONTRACTORS MUST VERIFY ALL DIMENSIONS ON SITE BEFORE COMMENCING ANY WORK ON SHOP DRAWINGS

IF THIS DRAWING EXCEEDS THE QUANTITIES IN ANY WAY THE ARCHITECTS ARE TO BE INFORMED BEFORE THE WORK IS INITIATED

McBAINS COOPER CONSULTING LTD COPYRIGHT

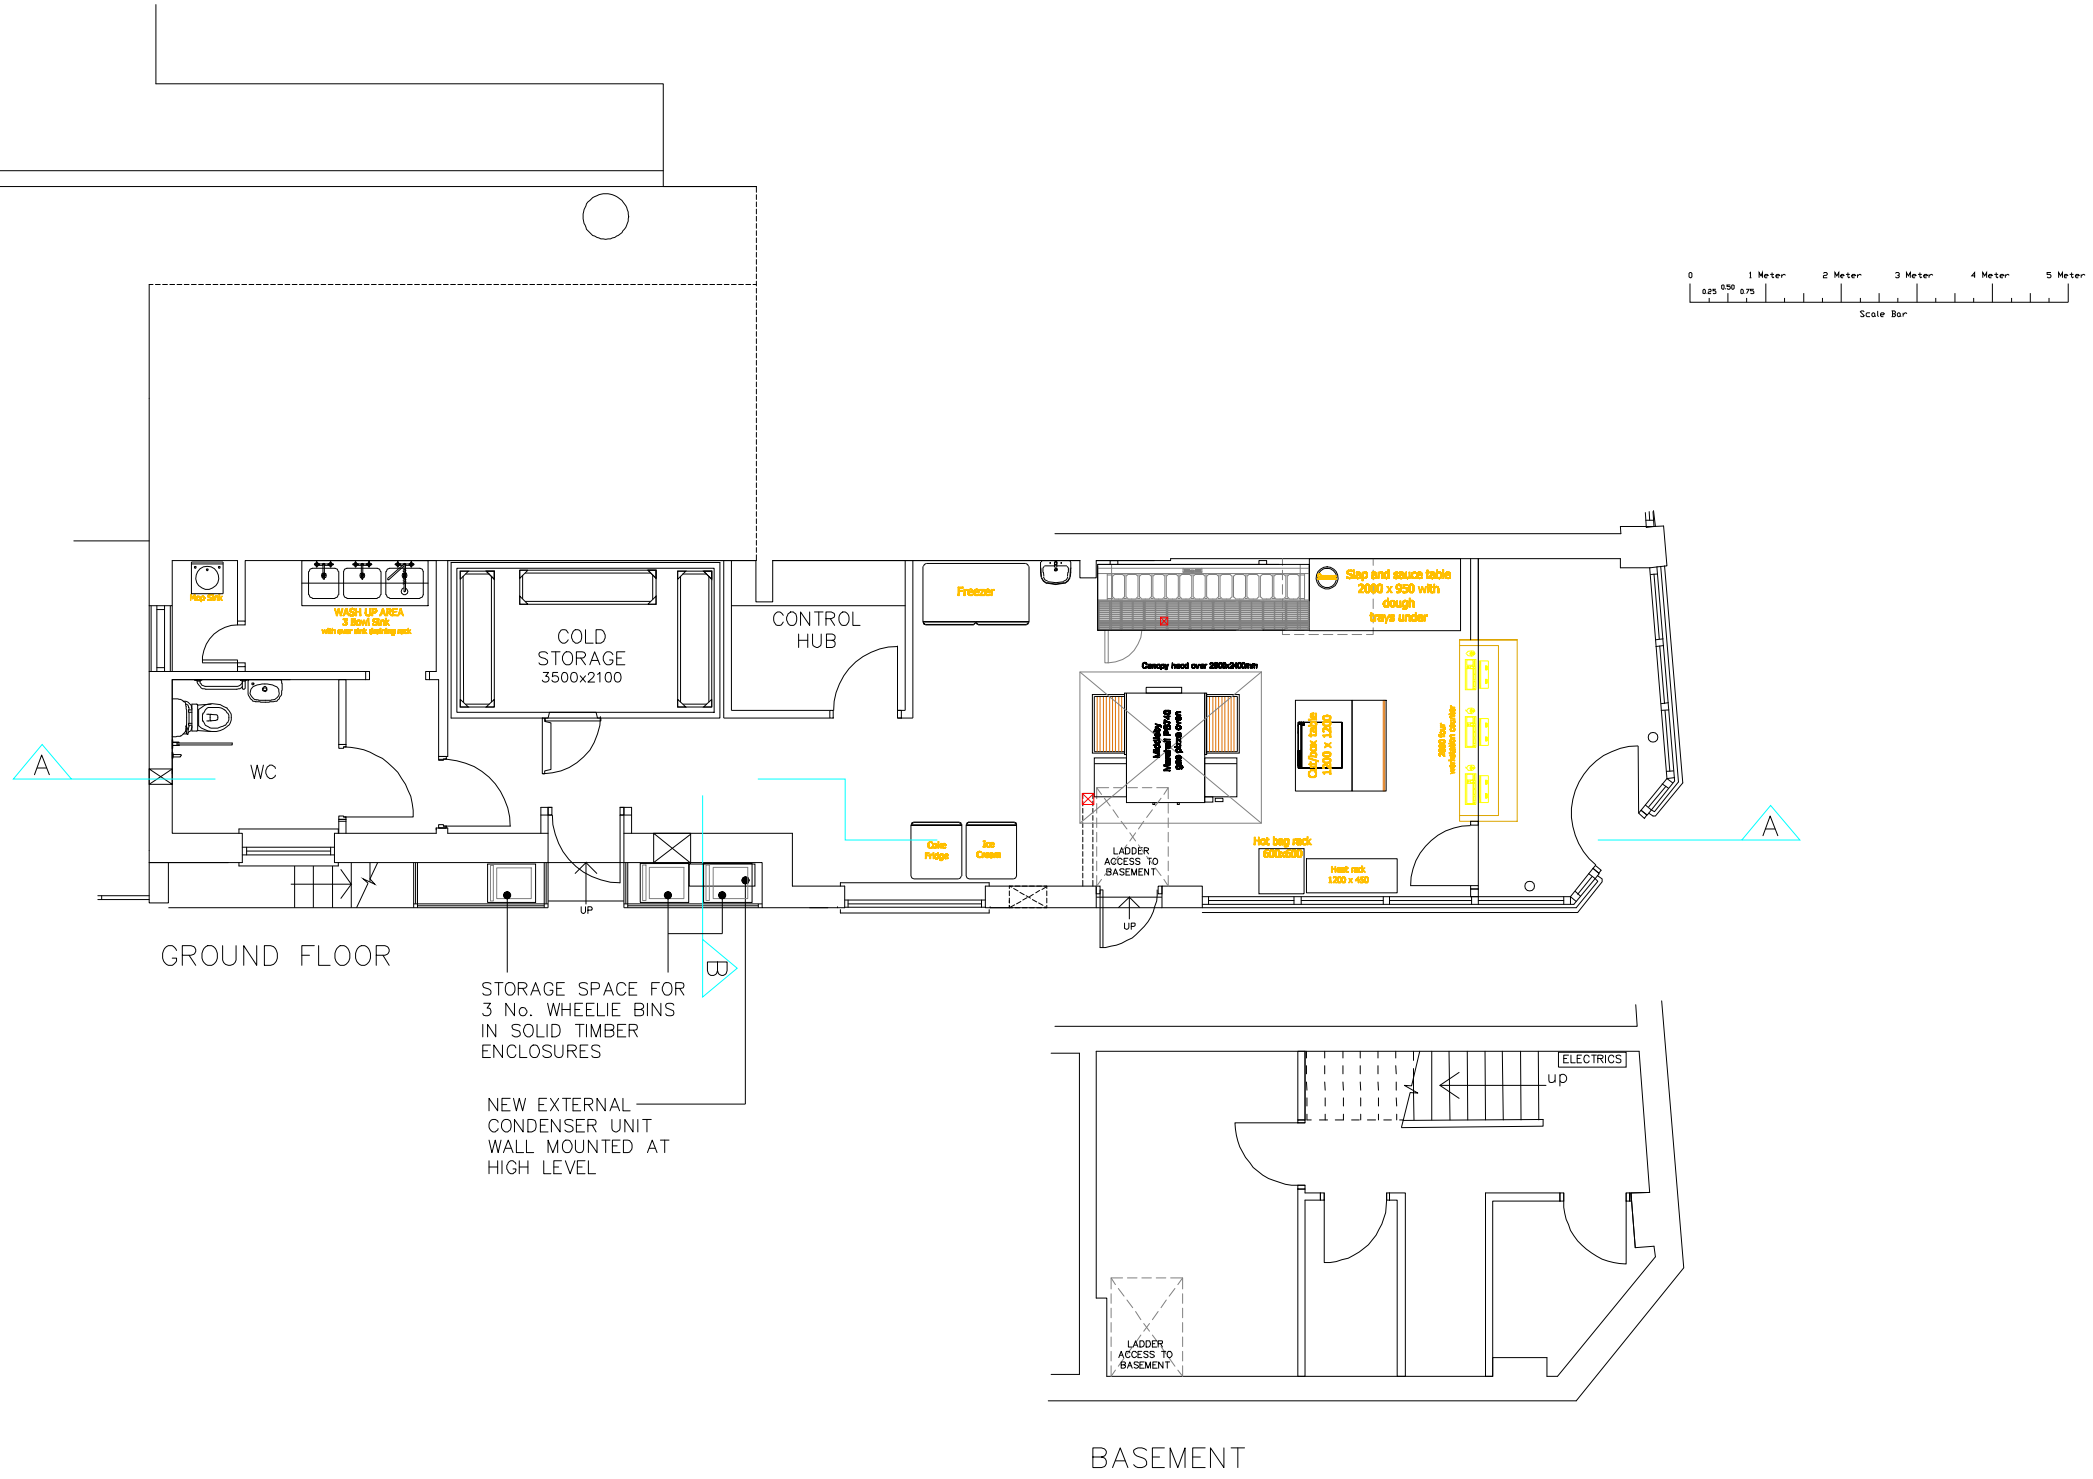

REV	AMENDMENT	DATE	CHKD
D	TIMBER ENCLOSURE ADDED TO BIN STORE	2-2-12	MAS
C	BIN STORAGE SPACE ADDED	15-11-11	MAS
B	DRAWING UPDATED	1-11-11	MAS
A	LAYOUT REVISED - SECTION ADDED	26-10-11	MAS

McBAINS COOPER

McBAINS COOPER CONSULTING LTD.
McLaren Building, 10th. Floor,
35 Dale End, Birmingham, B4 7LN
TELEPHONE: 0121 212 4542
FACSIMILE: 0121 212 4543
WEBSITE: www.mcbainscooper.com
EMAIL: birmingham@mcbainscooper.co.uk

CLIENT
Papa Johns(GB)Ltd

PROJECT
252-254 WILMSLOW ROAD
FALLOWFIELD
MANCHESTER
M14 6LD

DRAWING TITLE
PROPOSED GROUND FLOOR PLAN

BUILDING_SURVEYING

SCALE	DRAWN BY	CHECKED	DATE
1:100@A3	MAS	-	AUG'11

DRAWING NUMBER	REVISION
BBS55486-02	D