PLANNING
ACK'D
REPLIED
RECD 14 APR 2008

	INIT RECD	DATE
M		
M		
M		
FOR ACTION		

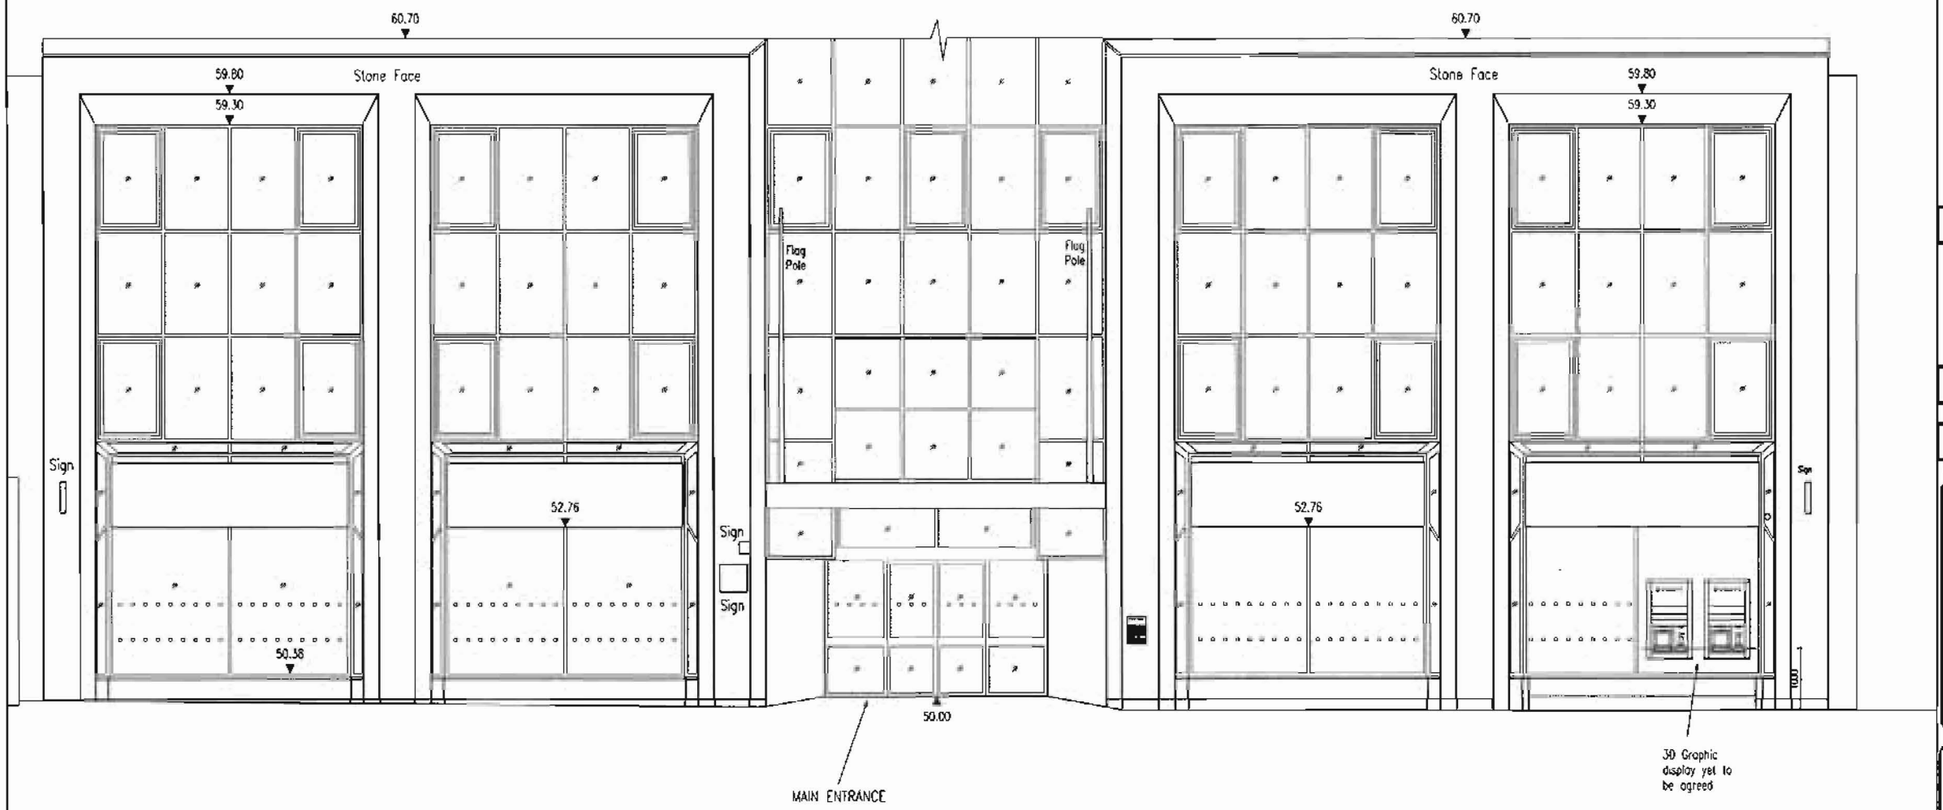

Mosley Street
Elevation

CONSTRUCTION ISSUE

NOTE
This drawing has been prepared from historical information that cannot be guaranteed accurate
Responsibility is not accepted for errors made by others in scaling from this drawing. All construction information should be taken from figured dimensions only.
All dimensions should be checked on site prior to the manufacture of any components

HATCHING

- New Secure partition wall.
- New Partition wall.
- Existing Partition wall
- Solid walls
- Amtico Stone Effect Flooring
- Amtico Steamed Ash Flooring
- Barrier matting
- Area not in scope

11.04.08	G	NL	PB	ATM TYPE UPDATED, WSM & NOTE ADDED
01.04.08	G	ACS	RN	CLOCKS OMITTED, ATM HEADERS ADDED
17.03.08	F	PGF	RN	CLOCKS ADDED,ATM LIGHTS REMOVED

CONSTRUCTION ISSUE

10.01.08	E	CA	RN	ATM LIGHTS ADDED
07.01.08	D	PGF	RN	FACADE AMENDED AS PER NEW FLOOR PLAN.
18.12.07	C	PGF	RN	SLIDING DOOR ADDED AS PER REDLINE MEETING 13-12-07.
10.12.07	B	RM	RN	ATM RELOCATED

DRAFT DESIGN

02.10.07	A	PF	RN	AMENDED AS COMMENT MEETING 20.09.07

FEASIBILITY

DATE:	REV	DRAWN	CHECKED	NOTES.

Stride Treglown
Architecture Town Planning Interior Design Building Surveying Landscape Architecture Graphic Design
Promenade House, The Promenade, Clifton Down, Bristol BS8 3NE
T 0117 974 3271 F 0117 974 6207 www.stridetreglown.co.uk

Project
MANCHESTER CITY OFFICE
51 MOSLEY STREET
MANCHESTER
M60 2AU
PIM No. 14323

BARCLAYS

Drawing Title
ELEVATION
PROPOSED
FULL REFRESH 2008

Branch Sort Code	Branch ID	Supplier Project No
20-55-34	00	M035-93019

Scale	Drawn	Checked	Date
1:100@A3	RM	RN	AUG '07

Drg.No	Revision
L31 - Planning Revision	H

Barclays FM Project No.