


EXISTING ELEVATION

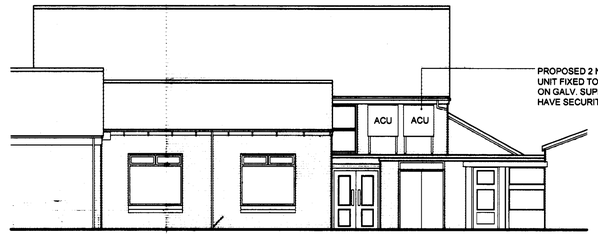


PROPOSED ELEVATION

PROPOSED 2 NUMBER AIR CONDITIONING UNIT FIXED TO WALL ABOVE FLAT ROOF ON GALV. SUPPORT BRACKETS. ACU'S TO HAVE SECURITY CAGE SURROUND.

PROPOSED 2 NUMBER AIR CONDITIONING UNIT FIXED TO WALL ABOVE FLAT ROOF ON GALV. SUPPORT BRACKETS. ACU'S TO HAVE SECURITY CAGE SURROUND.

EXISTING ASSEMBLY HALL TO BE REFURBISHED WITH NEW FLOORING, CEILING, LIGHTING AND DECORATION.

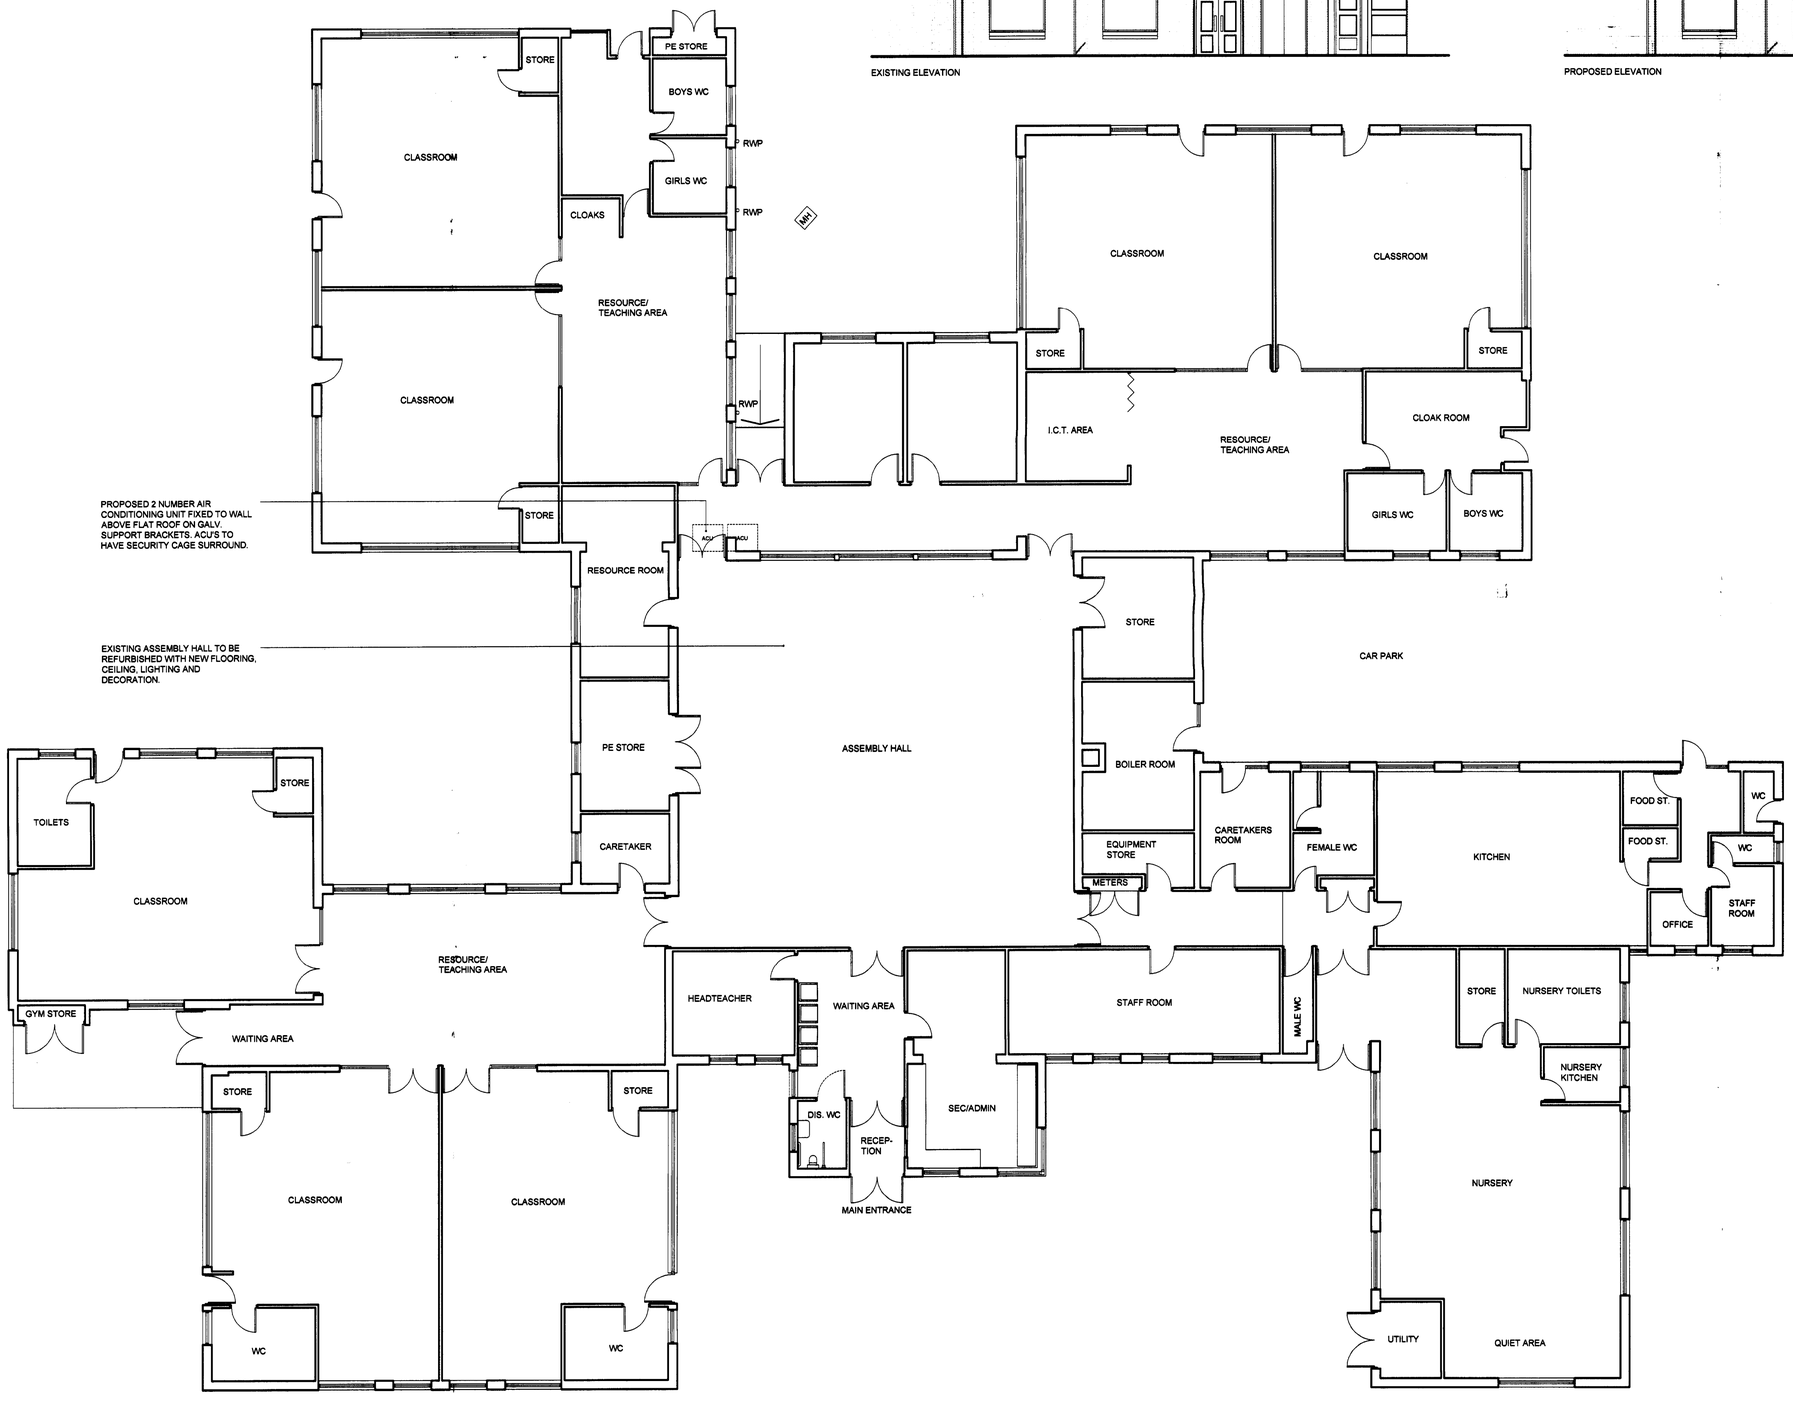

PROPOSED PLAN

REVISION	DESCRIPTION	DATE	INITIALS

CLIENT
THE SCHOOL GOVERNORS

PROJECT
ST MARY'S CE PRIMARY SCHOOL, MOSTON

TITLE
EXISTING AND PROPOSED ELEVATIONS + PLAN

DRAWING NO.	REVISION	SCALE	DATE
575/PL/01		1:100	25/03/2008

PLAN
27 MAR 2008
M
EQUIVOY
SLG

FISH ASSOCIATES

ARCHITECTS
TOWN PLANNERS
LANDSCAPE ARCHITECTS

FISH ASSOCIATES LTD
216 ST GEORGES ROAD
BOLTON BL1 2PH
TEL: 01204 532244
FAX: 01204 532268
EMAIL: arch@fish-associates.co.uk
www. fish-associates.co.uk

DISCREPANCIES TO BE REPORTED TO THE ARCHITECT BEFORE PROCEEDING. THIS DRAWING IS COPYRIGHT. CONTACTORS TO CAREFULLY CHECK ALL DIMENSIONS ON SITE. FIGURED DIMENSIONS TO BE USED.