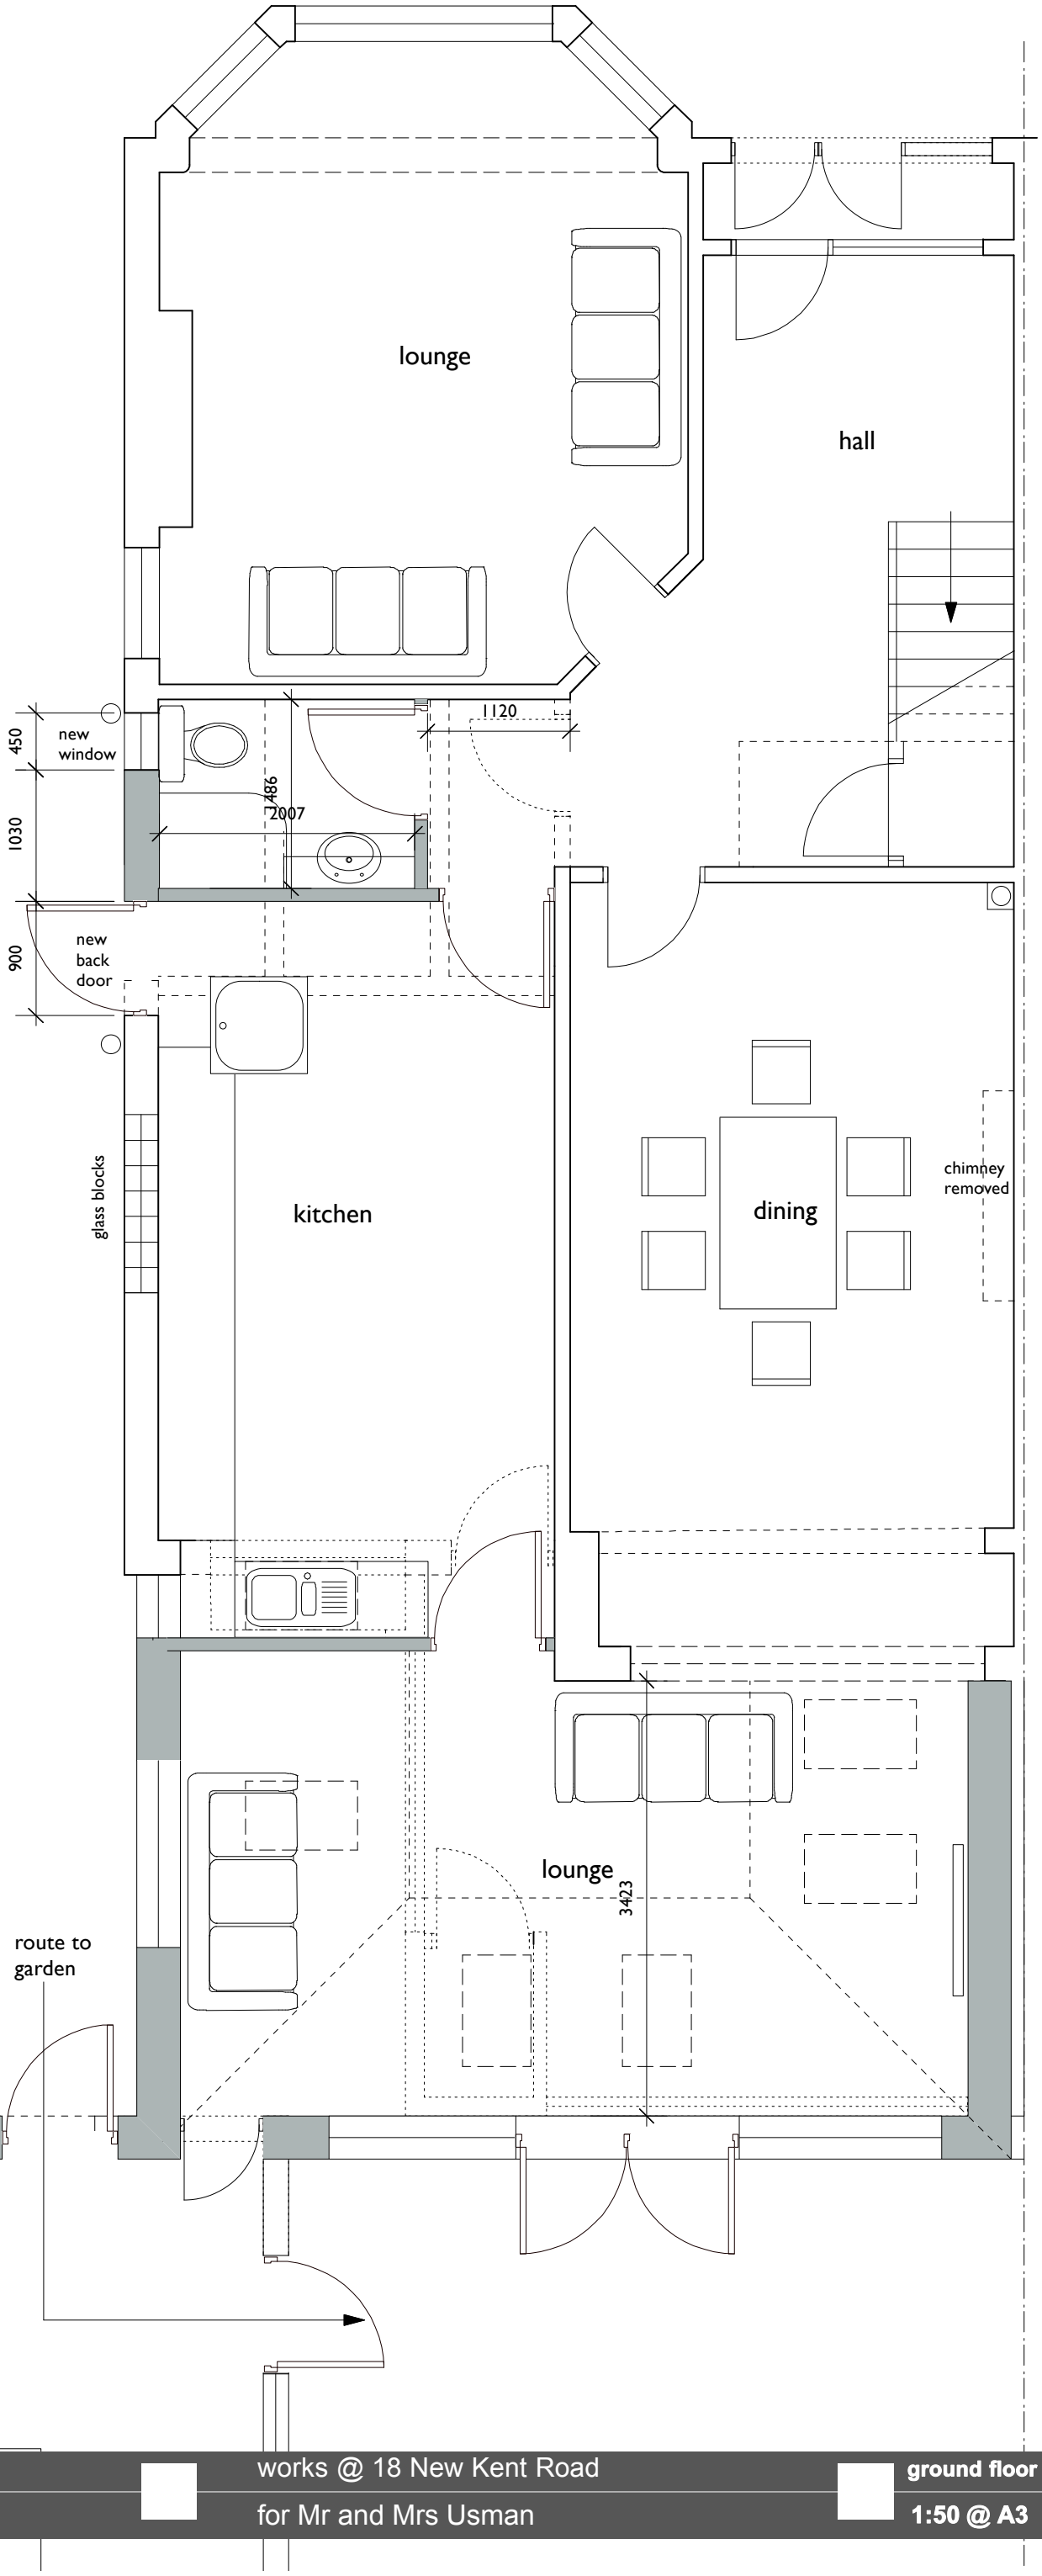


works @ 18 New Kent Road

for Mr and Mrs Usman

**ground floor plan proposed**

**1:50 @ A3**

**100/30a**