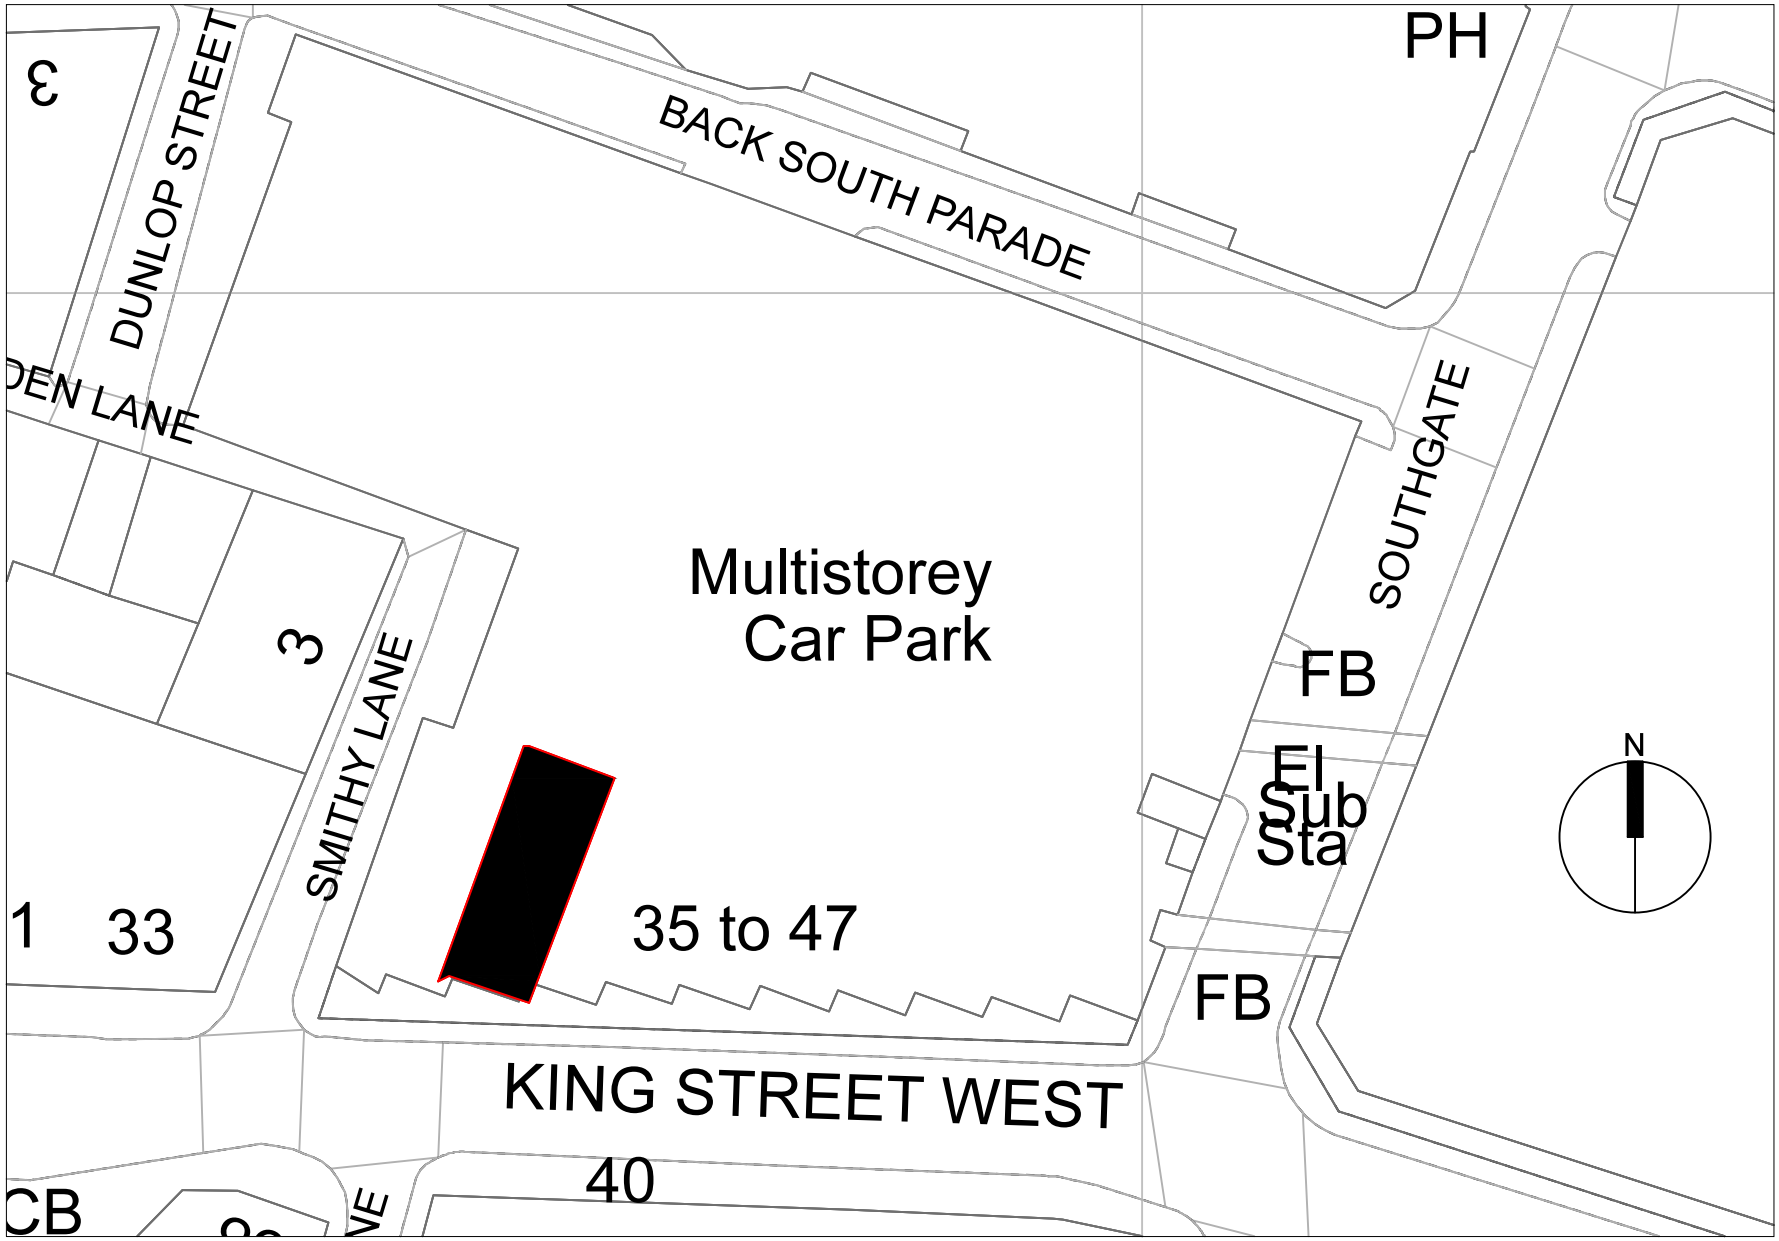

Block Plan for 37 King Street West
Scale 1/500 Centre of Plan 53deg 28'54" N 2deg 14'57"W
Site Area 106 sq m
Streetwise OS license number 100047474
Drawing Number 2012-003.003 Block Plan

0 5 10 20m 30m 40m