DO NOT SCALE FROM THIS A3 DRAWING.

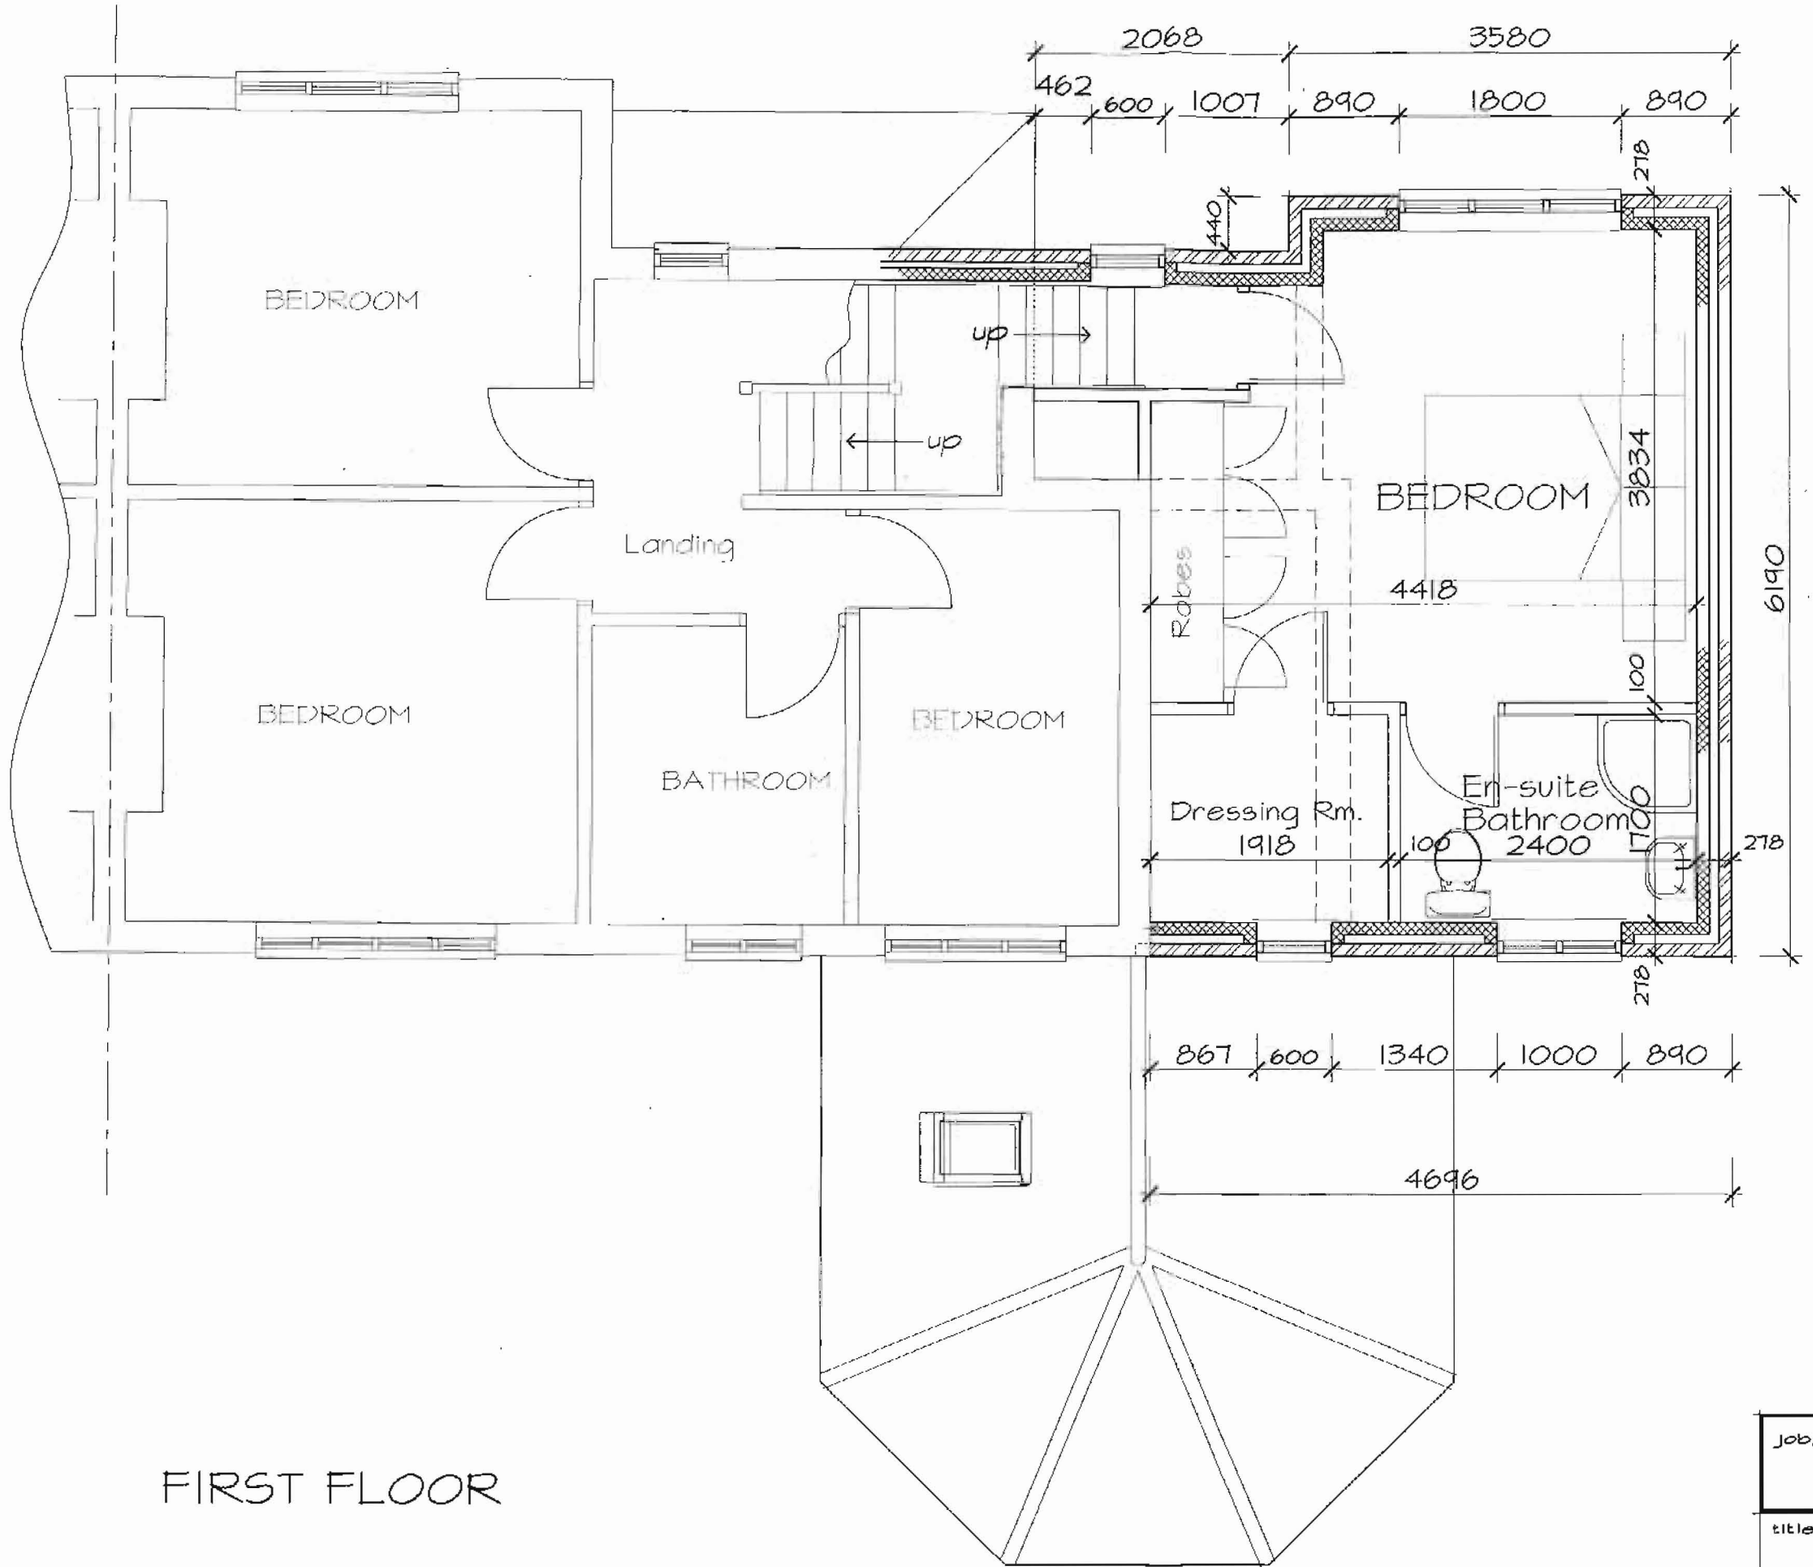

PLANNING
RECEIVED
19 MAY 2008
DATE

FIRST FLOOR

FOR PLANNING PURPOSES ONLY

job: PROPOSED TWO STOREY EXTENSION
AT
8 DALSTON DRIVE, DIDSBURY, MANCHESTER M20 5LG

title:
Proposed First Floor Plan

dwg No. 0507/04 Scales: 1:50 @ A3 Date: May '08