PLANNING
TO
UED
CD 01 APR 2008
INIT RECD | DATE
CTION

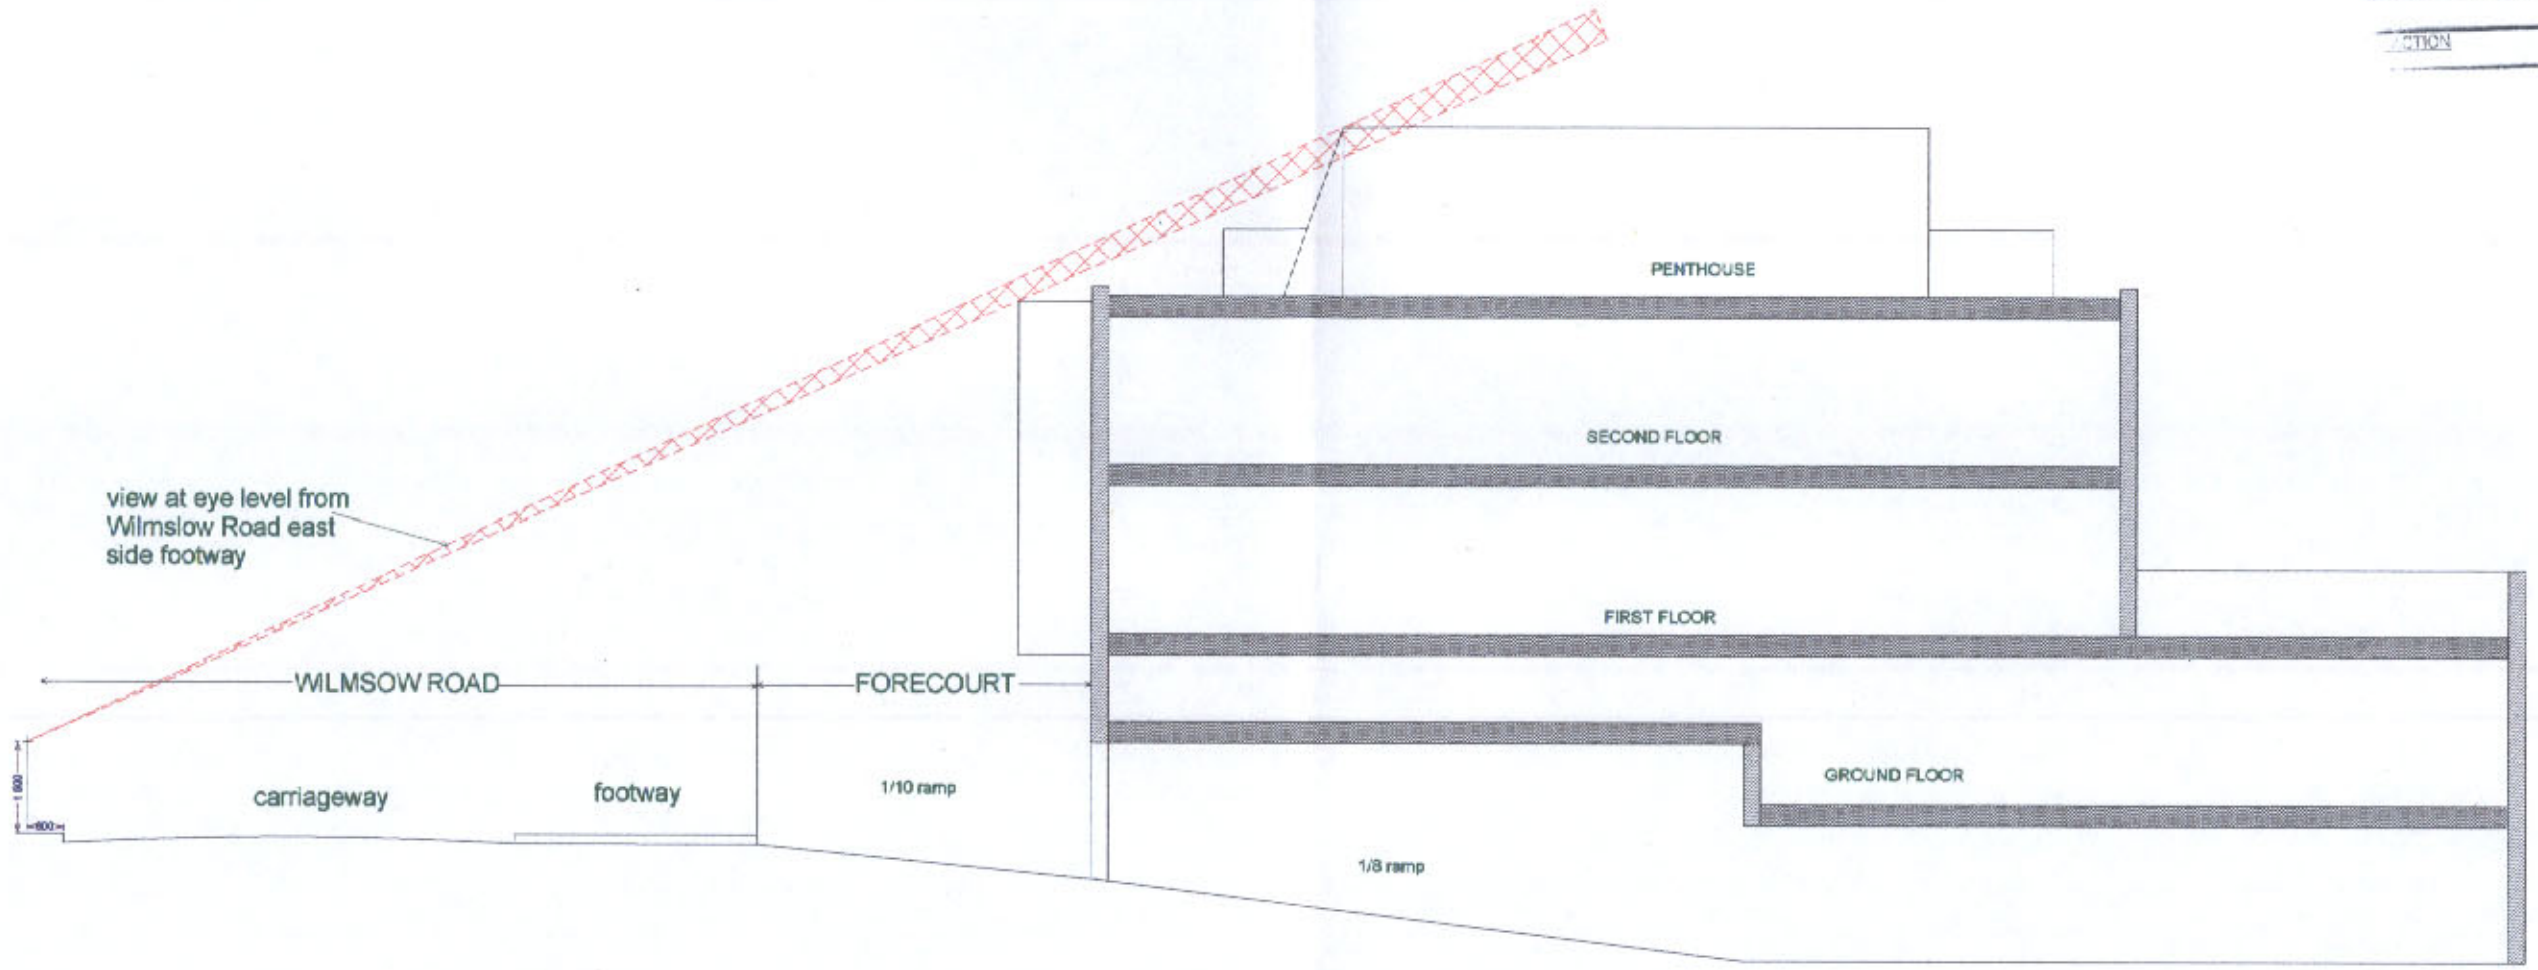

AMENDED 1/4/08 JA

Rev B: Penthouse set back 1.0m further gff 19. 03. 2008

Rev A: Ramp details amended gff 21. 02. 2008

570-572 WILMSLOW ROAD
DIDSBURY MANCHESTER M20 3DB
drwg no.: 736/9B scale: 1/125
drawn by: gff date: 17.12.07
SECTION THROUGH RAMP