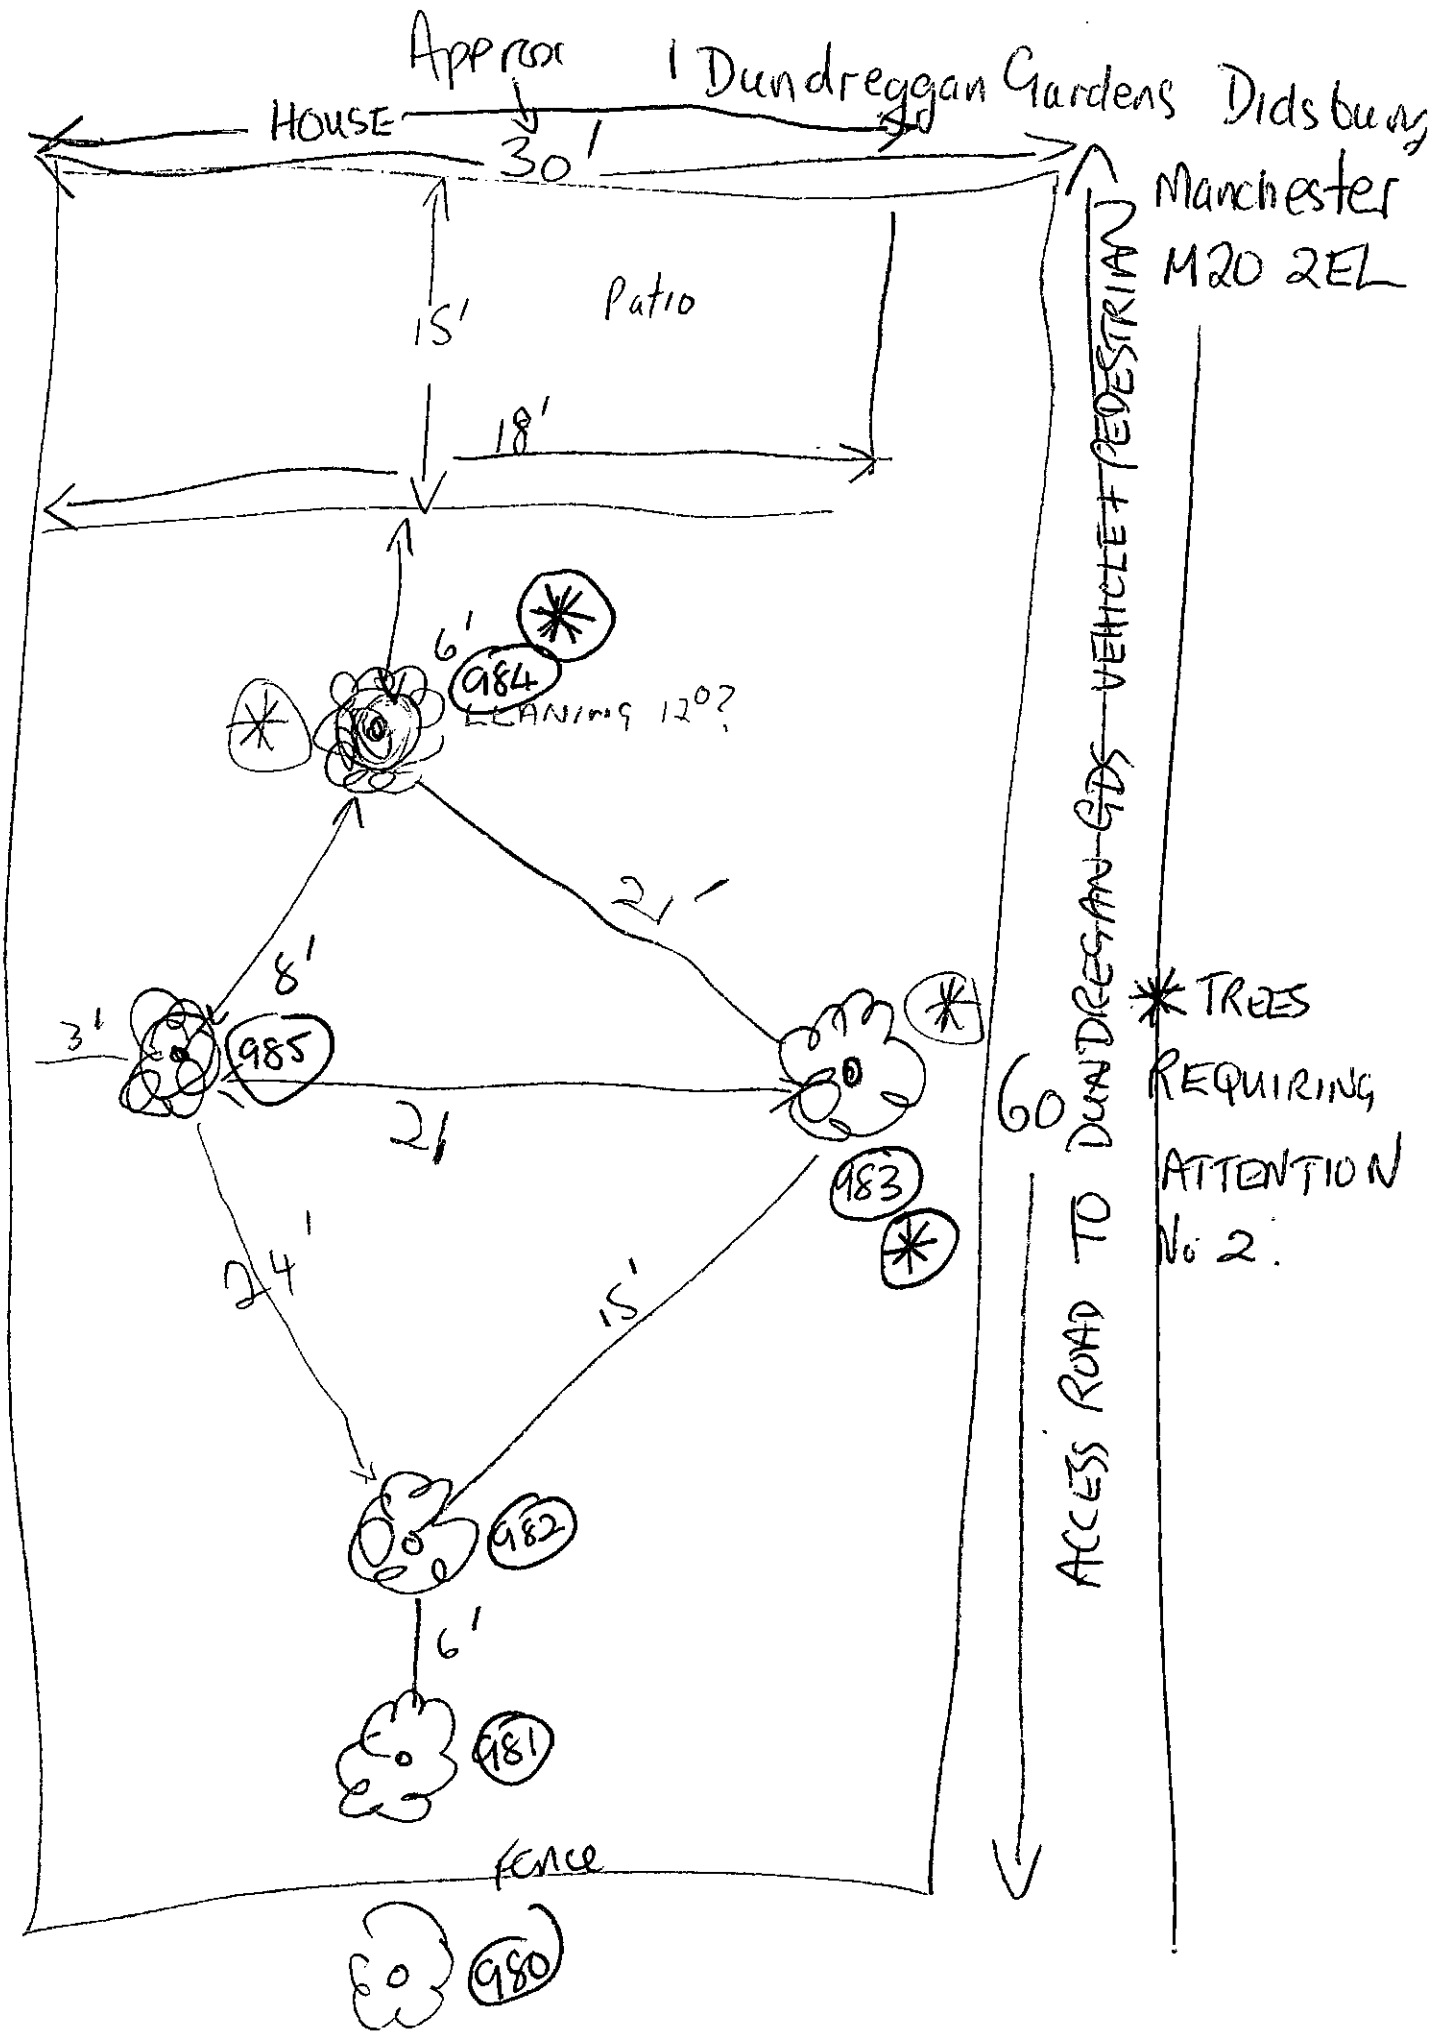

Approx
1 Dundreggan Gardens Didsbury
Manchester
M20 2EL
HOUSE
30'
15'
Patio
18'
6'
984
LEANING 12°?
21'
8'
3'
985
21
983
24'
15'
982
6'
981
FENCE
980
60
ACCESS ROAD TO DUNDREGGAN GDS VEHICLE + PEDESTRIAN
* TREES REQUIRING ATTENTION No 2.