


PROPOSED RH ELEVATION

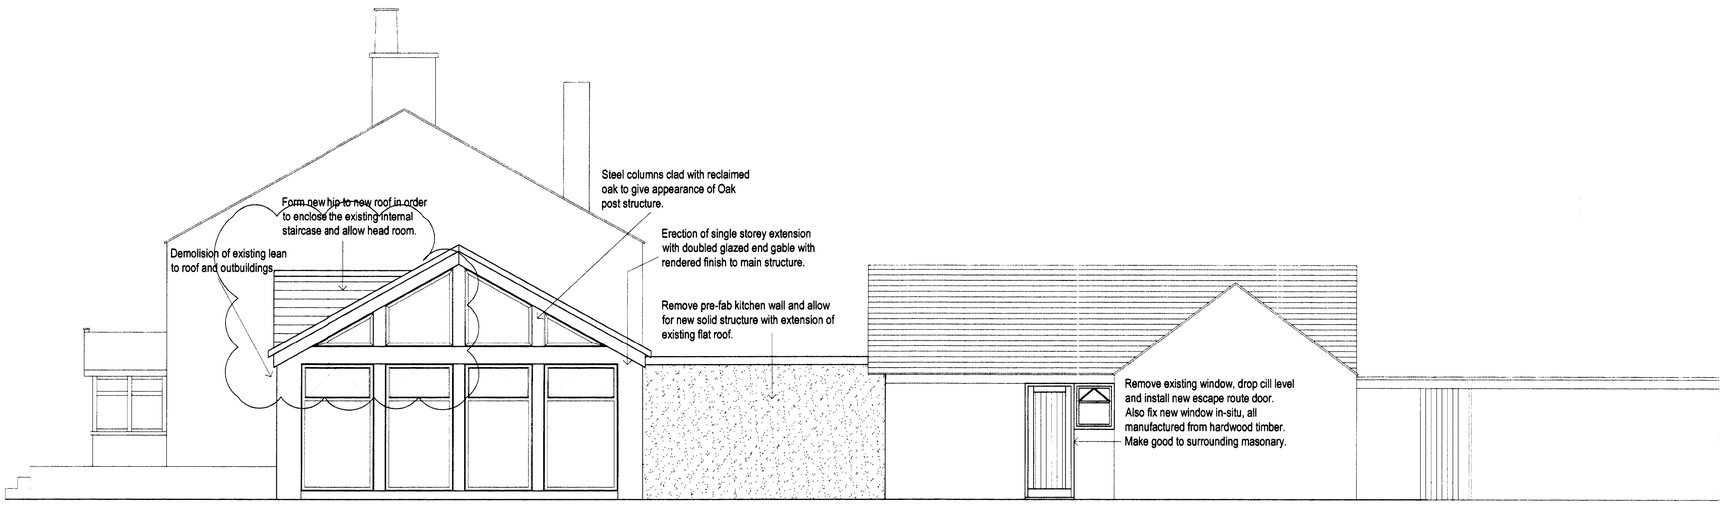

PLANNING
ACKD
REPLIED
RECD 25 MAY 2010
M
M
M
DATE
VAL DATE

PROPOSED FRONT ELEVATION

© Frederic Robinson Limited

1. Do not scale this drawing.
2. All dimensions to be checked and verified on site.
3. This drawing is to be read in conjunction with all other relevant drawings and specifications.
4. Any discrepancies in the drawings are to be reported immediately to the Property Deparment at Frederic Robinson Limited.
5. This drawing is not to be used for construction or sales purposes unless expressly marked as such.

Revisions:
Rev. A - Alterations as to items discussed at committee meeting - 03.04.09
Rev.B - Alteratiosn made to dining extension roof, and also French Doors added to smoking solution - 20.04.10

Drawing Title: PROPOSED FRONT & R.H ELEVATIONS.

Drawing Number: T04-P.05

Revision: B

Scale: 1:50 at A1

Drawn: BL

Date: 19.12.08

Project: TATTON ARMS WYTHANSHAWE

Frederic Robinson Limited
Property Department
Unicorn Brewery
Stockport Cheshire
SK1 1JJ
Tel: +44 (0)161 480 6571
Fax: +44 (0)161 476 6011

ROBINSONS
FAMILY BREWERS