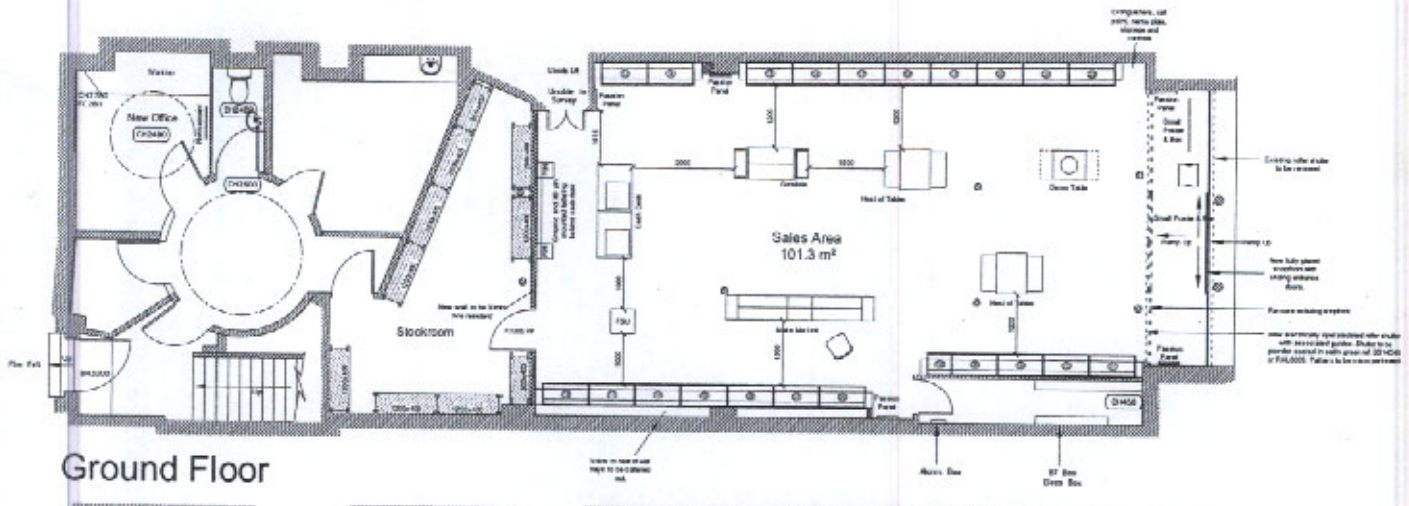

Ground Floor

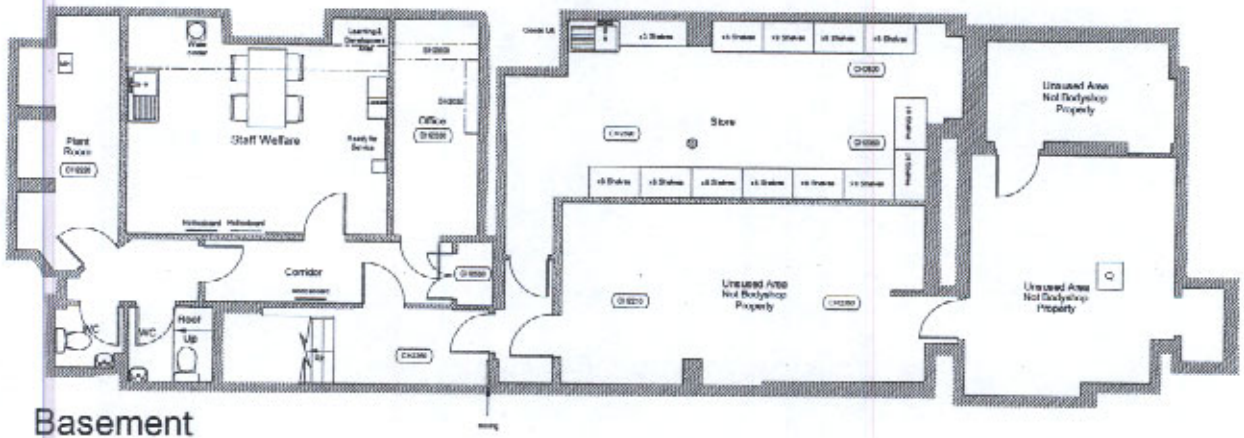

Basement

EXISTING
25 Wall bays
146m perimeter shelving
12 Storage racks

PROPOSED
21 Wall bays
1 Half wall bays
108m perimeter shelving
(Assuming 5.6 shelves per bay.
Average based on Nottingham1 store)
12 Storage racks
10 Storage racks to new stockroom

0 1 2m 5m

This drawing may not be reproduced, made use of or issued to a third party without permission of : Gleeds Building Surveying Ltd.
The contractor is responsible for checking all details and dimensions on site and using these in his tender submission and all subsequent work on site.
THIS IS A CAD DRAWING - DO NOT ALTER

REV.	DESCRIPTION	BY	DATE
J	Stockroom added to ground floor, sales area layout amended, roller shutter relocated.	SA	07/03/08
H	BOH door to be FD30SVP, new wall to be 30min fire resistant.	SA	15/01/08
G	Sales area displays amended.	SA	29/11/07
F	Walls removed to rear of sales area, shopfront brought forward.	SA	06/11/07
E	Walls removed to rear of sales area, shopfront brought forward.	SA	06/11/07
D	Make me unit moved.	SA	22/10/07
C	Half wall bay omitted to make space for extinguishers, controls etc.	SA	11/10/07
B	Office moved to ground floor.	SA	10/09/07

DRAWING STATUS Client Approved

DRAWN	DATE	CHECKED	DATE	APPR'D	DATE
SA	07/07	SA	07/07		

CLIENT
The Body Shop

PROJECT
24/26 King Street
Manchester

DRAWING TITLE
Proposed Plans

gleeds
Gleeds Building Surveying Ltd.
Wilford House
1 Clifton Lane
Wilford
Nottingham
NG11 7AT
www.gleeds.com
Telephone: 0115 9778000
Facsimile: 0115 9778009
Website:
E-Mail:

DRAWING No. 2220/03
SCALE 1:100 REV J

Original Sheet Size A3

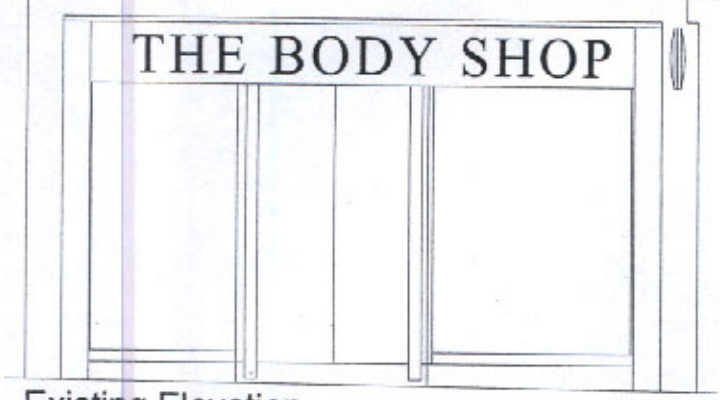

Existing Elevation

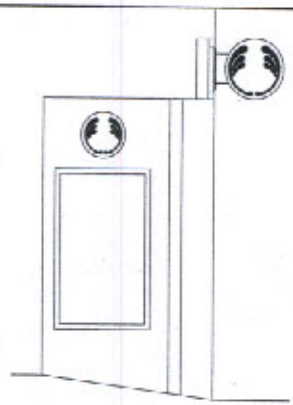

Existing Section



Projecting signage detail

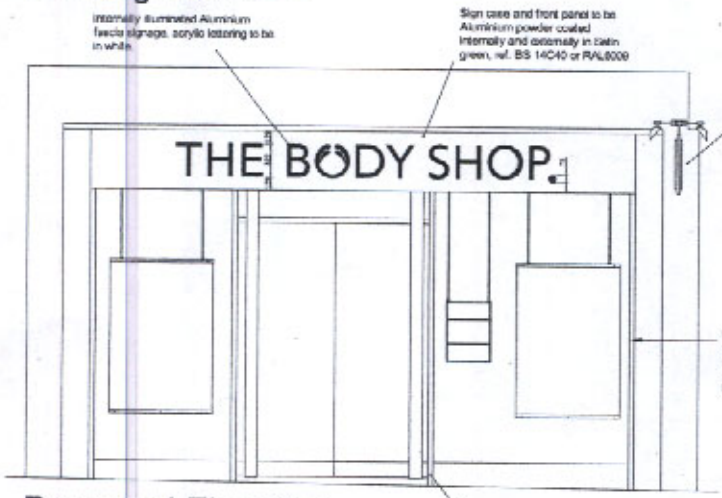

Proposed Elevation

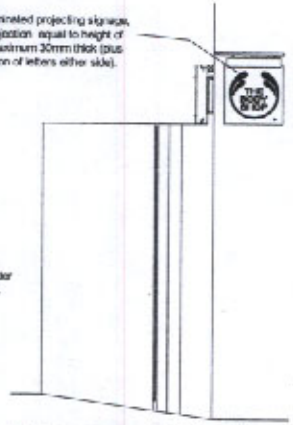

Proposed Section



Fascia Signage Letter detail

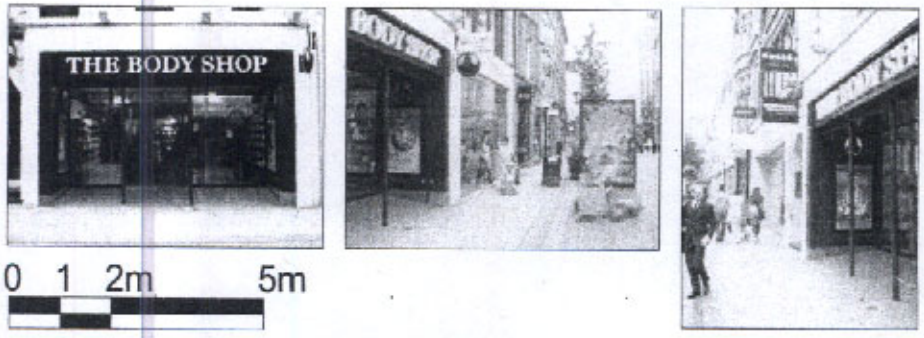

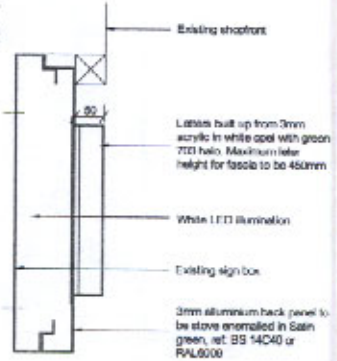

Fascia Sign Section

This drawing may not be reproduced, made use of or issued to a third party without permission of : Gleeds Building Surveying Ltd.
The contractor is responsible for checking all details and dimensions on site and using these in his tender submission and all subsequent work on site.
THIS IS A CAD DRAWING - DO NOT ALTER

REV.	DESCRIPTION	BY	DATE
F	Fascia sign detail updated.	SA	19/03/08
E	Fascia sign detail updated.	SA	18/02/08
D	Note added at request of planning officer.	SA	04/02/08
C	Fascia sign depth reduced and changed to LED lighting.	SA	29/01/08
B	Projecting sign changed to externally illuminated following comments from planners.	SA	03/12/07
A	Shopfront brought forward.	SA	06/11/07

DRAWING STATUS Client Approved

DRAWN	DATE	CHECKED	DATE	APPR'D	DATE
SA	07/07	SA	07/07		

CLIENT
The Body Shop

PROJECT
24/26 King Street
Manchester

DRAWING TITLE
Existing & Proposed Elevation

gleeds

Gleeds Building Surveying Ltd.
Wilford House
1 Clifton Lane
Wilford
Nottingham
NG11 7AT
Telephone: 0115 9778000
Facsimile: 0115 9778003
Website: www.gleeds.com
E-Mail: nottingham1e@gleeds.co.uk

DRAWING No. 2220/06
SCALE 1:50 REV. F

Original Sheet Size A3

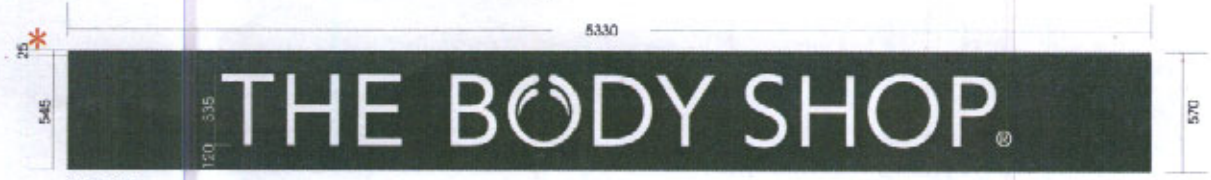

Scale 1:25



Projecting sign

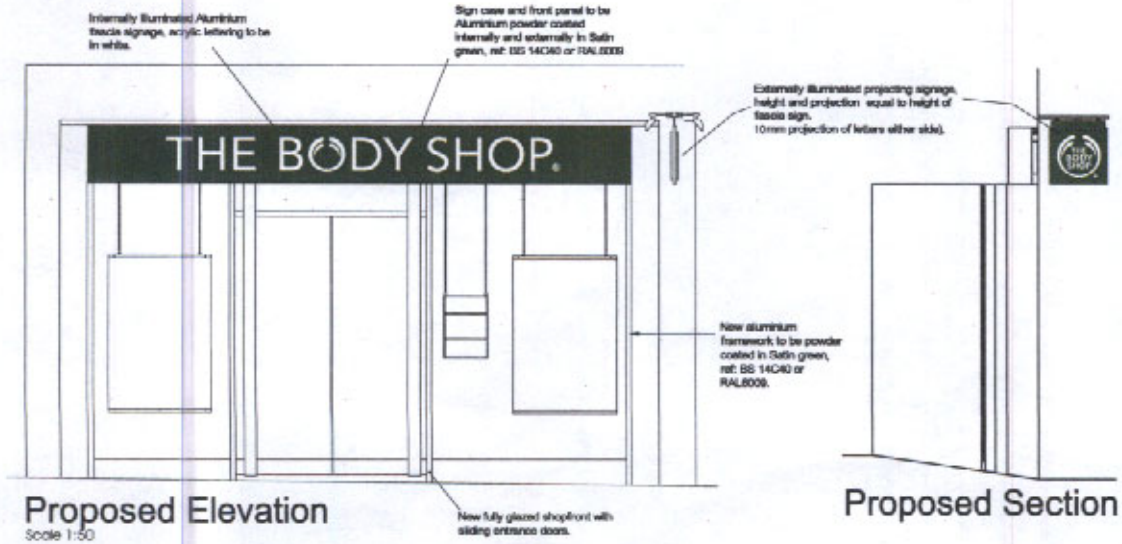

Proposed Elevation
Scale 1:50

Proposed Section

Illuminated Fascia Signage

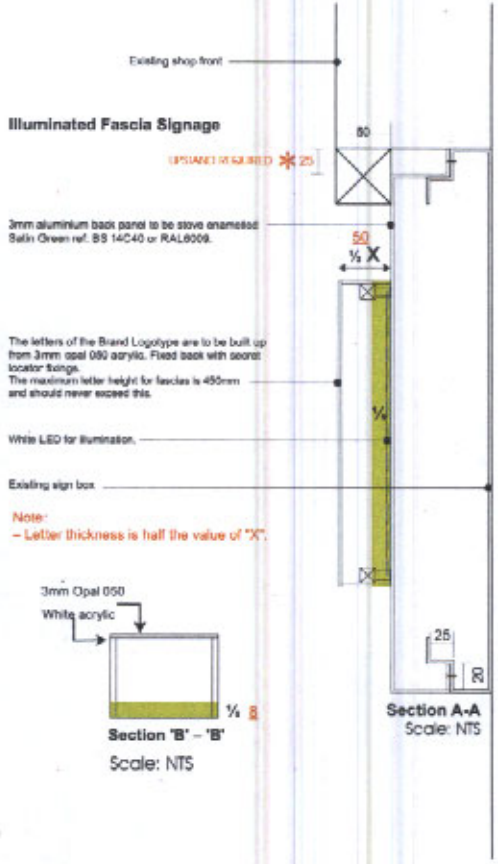

Section A-A
Scale: NTS

Section 'B' – 'B'
Scale: NTS

REVISIONS		
	A	13/02/08 - Amended section detail
	B	14/03/08 - Amended section detail
	C	18/03/08 - Amended section detail
	D	:
	E	:

DATE:	06/02/08
SCALE:	As Shown
DRAWN:	JA
CHECKED:	RA

This print is copyright and should not be reproduced without the permission of © Geetee Signs Ltd. 2004 - 2010

geetee signs

DESCRIPTION:
External Signs

CONTRACT NAME:
Body Shop - King Street, Manchester

DWG. No.
JA(08)0215