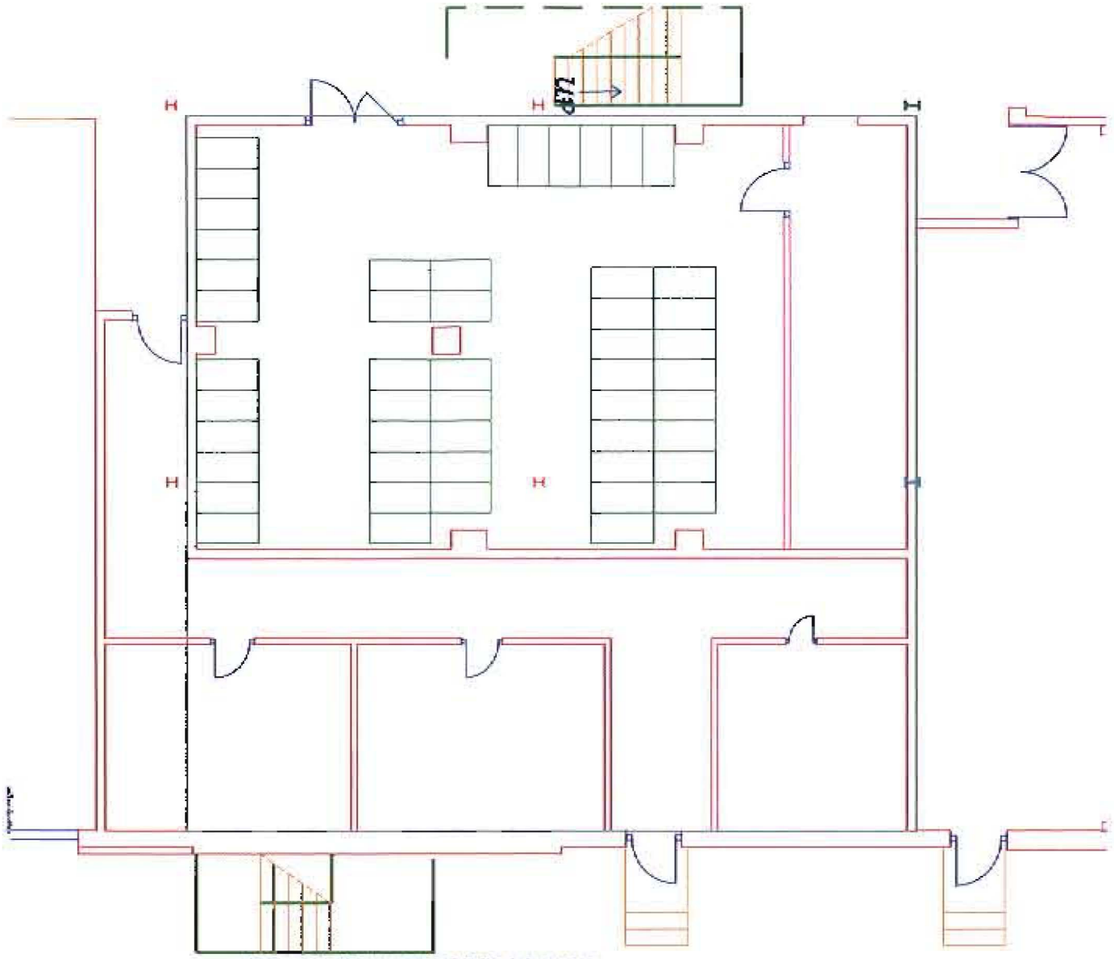

PROPOSED GROUND FLOOR
INTERNAL PLAN

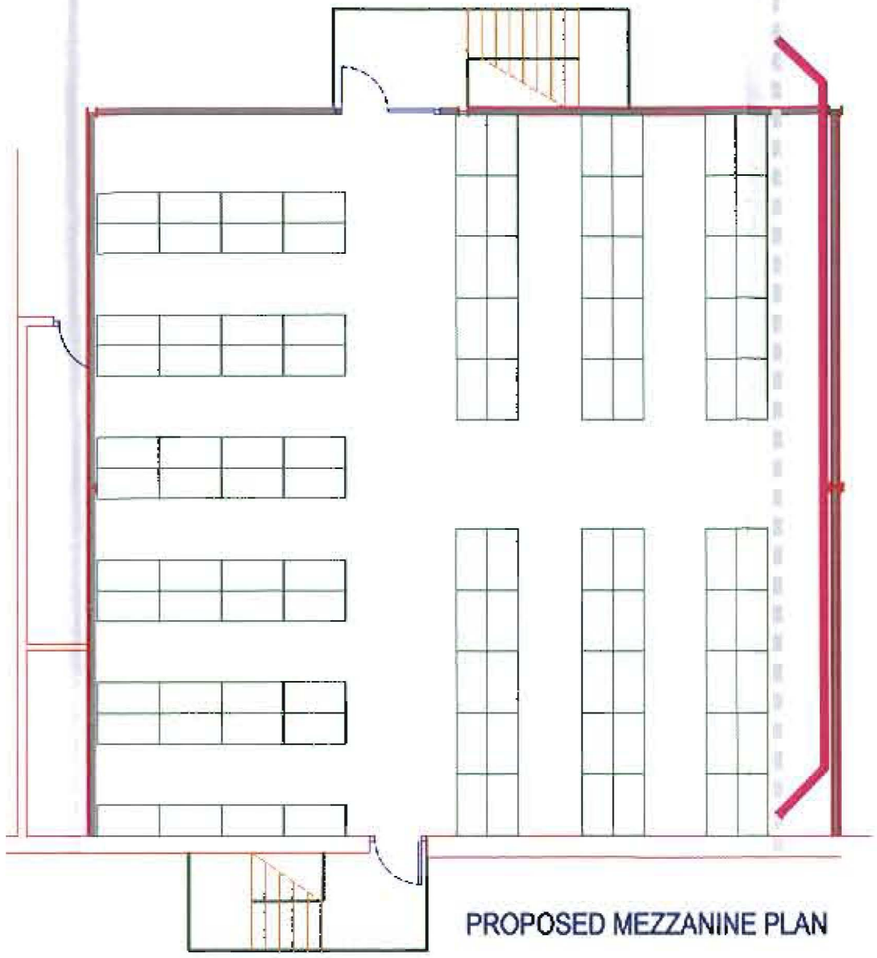

PROPOSED MEZZANINE PLAN

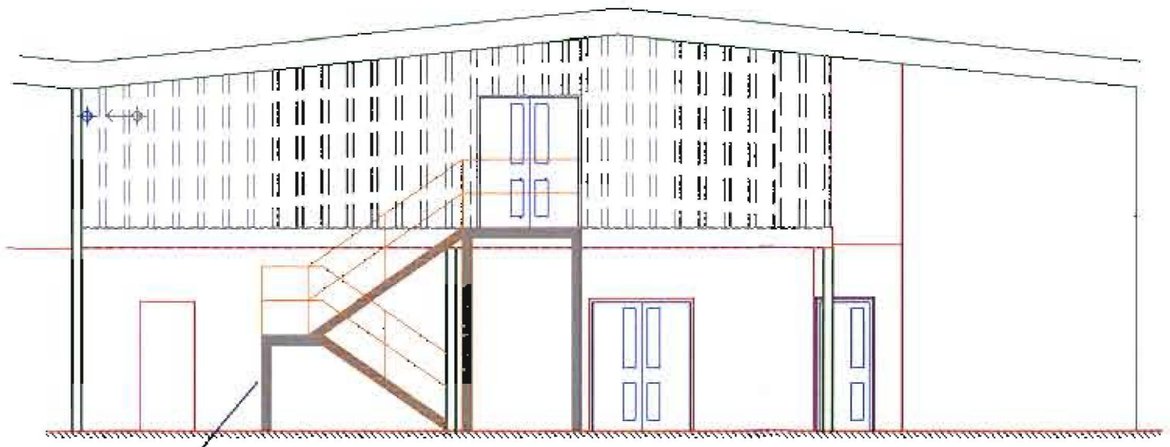

L STAIRCASE TO BE DESIGNED AND FABRICATED BY OTHERS

ELEVATION A-A SHOWING
PROPOSED INTERNAL LAYOUT

RLB Rider Levett Bucknall

DO NOT SCALE THIS DRAWING, CHECK ALL DIMENSIONS ON SITE

This drawing is to be read in conjunction with all relevant specifications and drawings issued. For discrepancies or omissions contact Rider Levett Bucknall.
The contractor is to check and verify all building and site dimensions and check levels before work commences.
© Rider Levett Bucknall UK Limited.

PLANNING
22 MAY 2008

Date:	Revision:	Dr:

Client:
GREATER MANCHEATER POLICE

Drawing Issue:
PLANNING

Project:
CLAYTON BROOK
PLANNING APPLICATION

Drawing Title:
ELEVATION / PLAN
PROPOSED LOCKER FACILITIES

Scale:	Drawing Nr:		
1:100	6771/005/005		
Revision	Drawn:	Authorised by:	Date:
	JM	SC	MAY 08

Drawing Ref:

12 Exchange Quay
Salford Quays
Manchester
United kingdom
M5 3EQ

Tel : +44 (0)161 868 7700
Fax : +44 (0)161 868 7701
Email : [illegible]
WEB www.rlb.com

Drawing Nr: 6771/005/005

Drawing Title: PLANNING APPLICATION

Project: CLAYTON BROOK

Client: GREATER MANCHEATER POLICE

RLB Rider Levett Bucknall

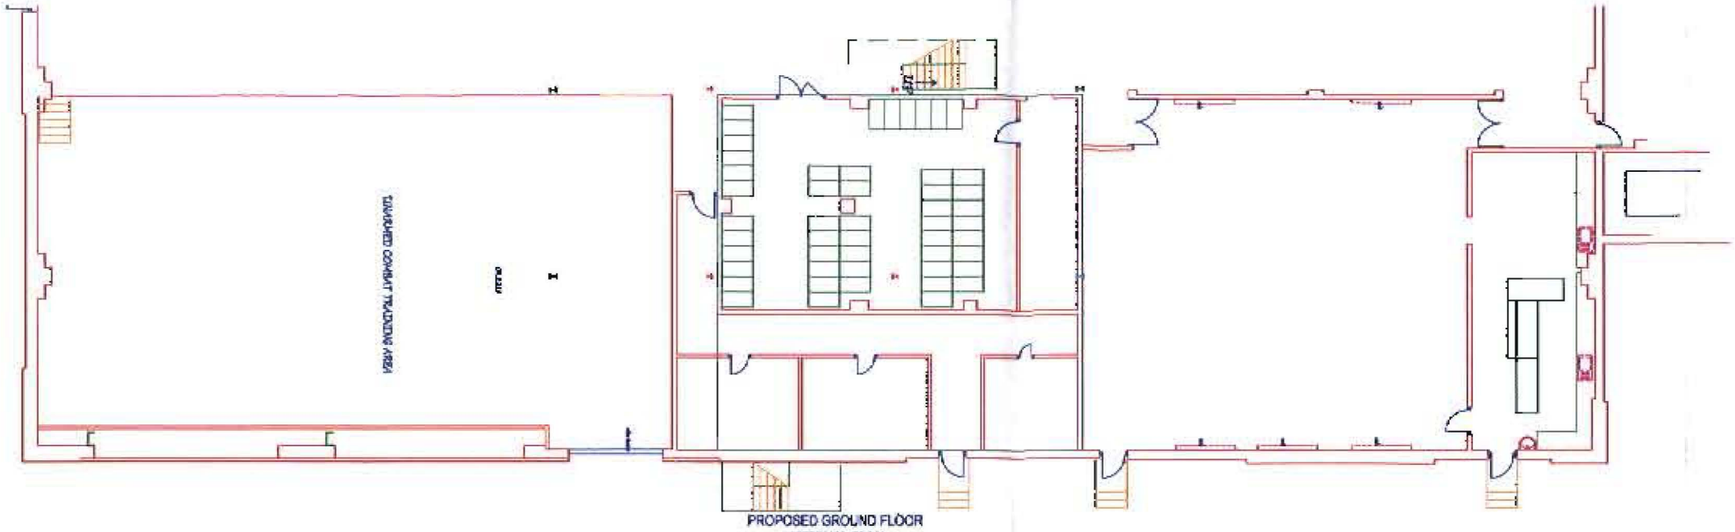

PROPOSED GROUND FLOOR
INTERNAL PLAN

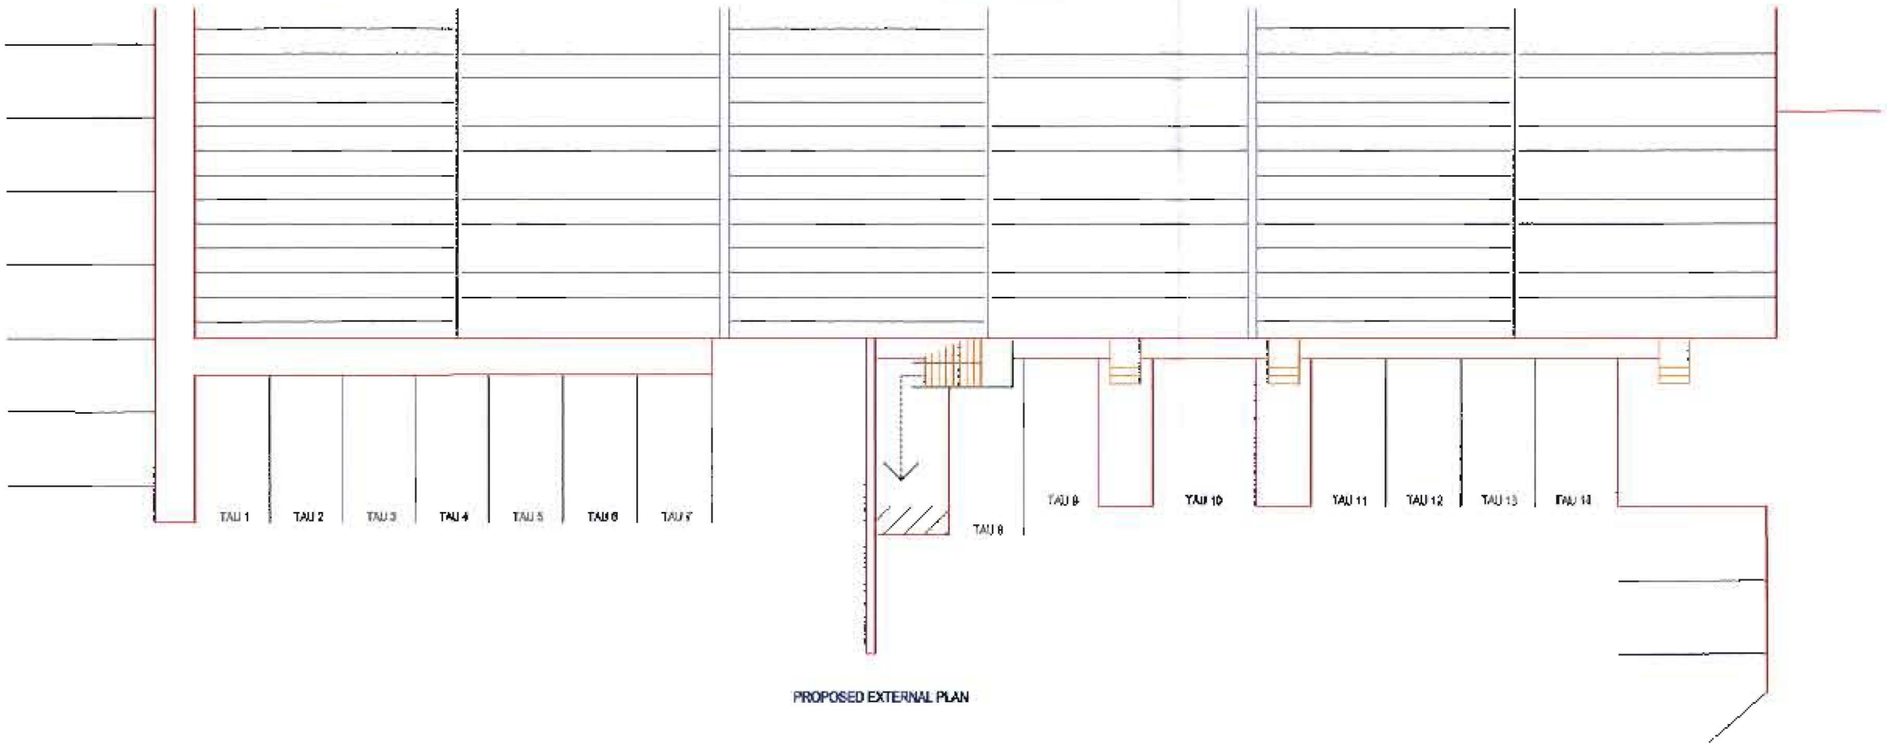

PROPOSED EXTERNAL PLAN

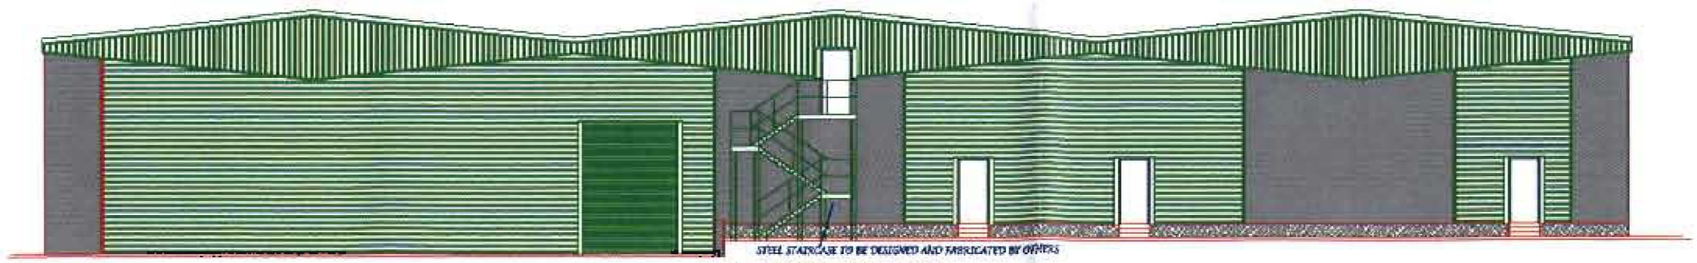

PROPOSED EXTERNAL ELEVATION

RLB Rider Levett Bucknall

DO NOT SCALE THIS DRAWING, CHECK ALL DIMENSIONS ON SITE

This drawing is to be read in conjunction with all relevant specifications and drawings issued. For discrepancies or ommissions contact Rider Levett Bucknall.
The contractor is to check and verify all building and site dimensions and check levels before work commences.
© Rider Levett Bucknall UK Limited.

PLANNING
MCKD
REPLIED
RECD 22 MAY 2008
M
M
M
FOR ACTION
M

Date	Revision	Dr.

Client:
GREATER MANCHEATER POLICE

Drawing Issue:
PLANNING

Project:
CLAYTON BROOK
PLANNING APPLICATION

Drawing Title:
CLAYTON BROOK
PROPOSED LOCKER FACILITIES

Scale:	Drawing No:		
1:200	6771/005/003		
Revision:	Drawn:	Authorised by:	Date:
	JMJ	SC	MAY 08

Drawing Ref:

12 Exchange Quay
Salford Quays
Manchester
United kingdom
M5 3EQ

Tel +44 (0)161 868 7700
Fax: +44 (0)161 868 7701
Email firstname@rlb.com
WEB : www.rlb.com

RLB Rider Levett Bucknall

Drawing No: 6771/005/003
Drawing Title: PLANNING APPLICATION
Project: CLAYTON BROOK
Client: GREATER MANCHEATER POLICE