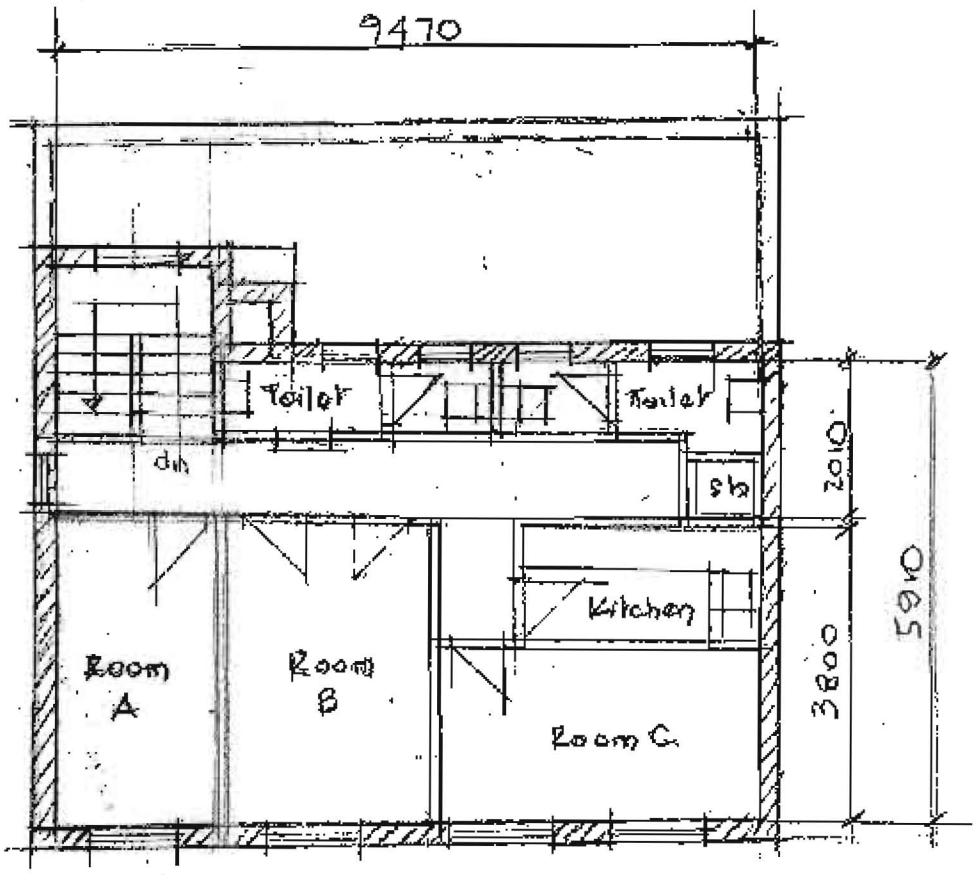


Proposed First Floor Plan

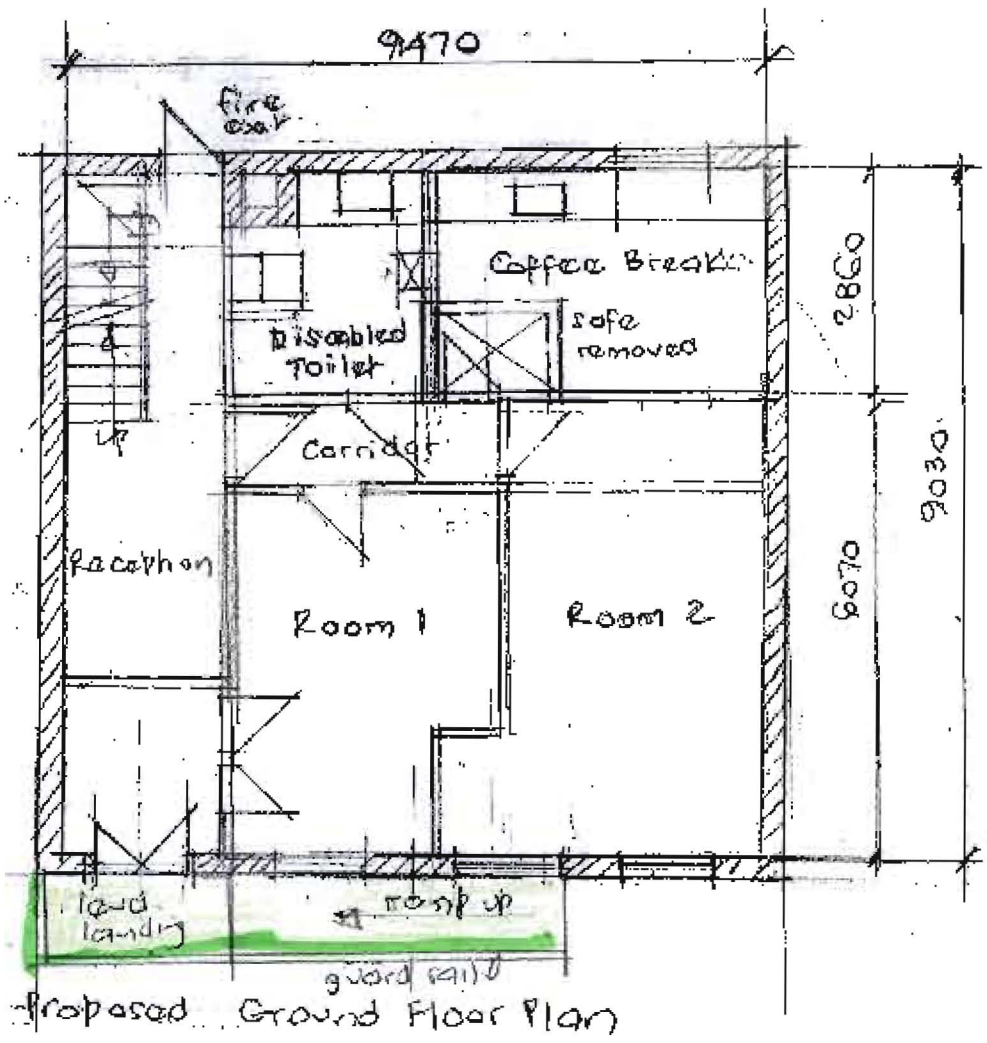


Proposed Ground Floor Plan

Proposed Change of use by ADAS (class D1 ) Scale 1:100 Dwg No: 2641/04

Post office Property Albert Road Levenshulme Manchester

E. Porter Howarth RIBA ACIArb Sycamore House Astbury Village CW12 4RQ.