
INTERNAL AREA IS APPROX 15Om. SQ. WITH ONLY ENTRANCE POINT
TO GENERAL PUBLIC BEING THE NOTED DOOR ABOVE.

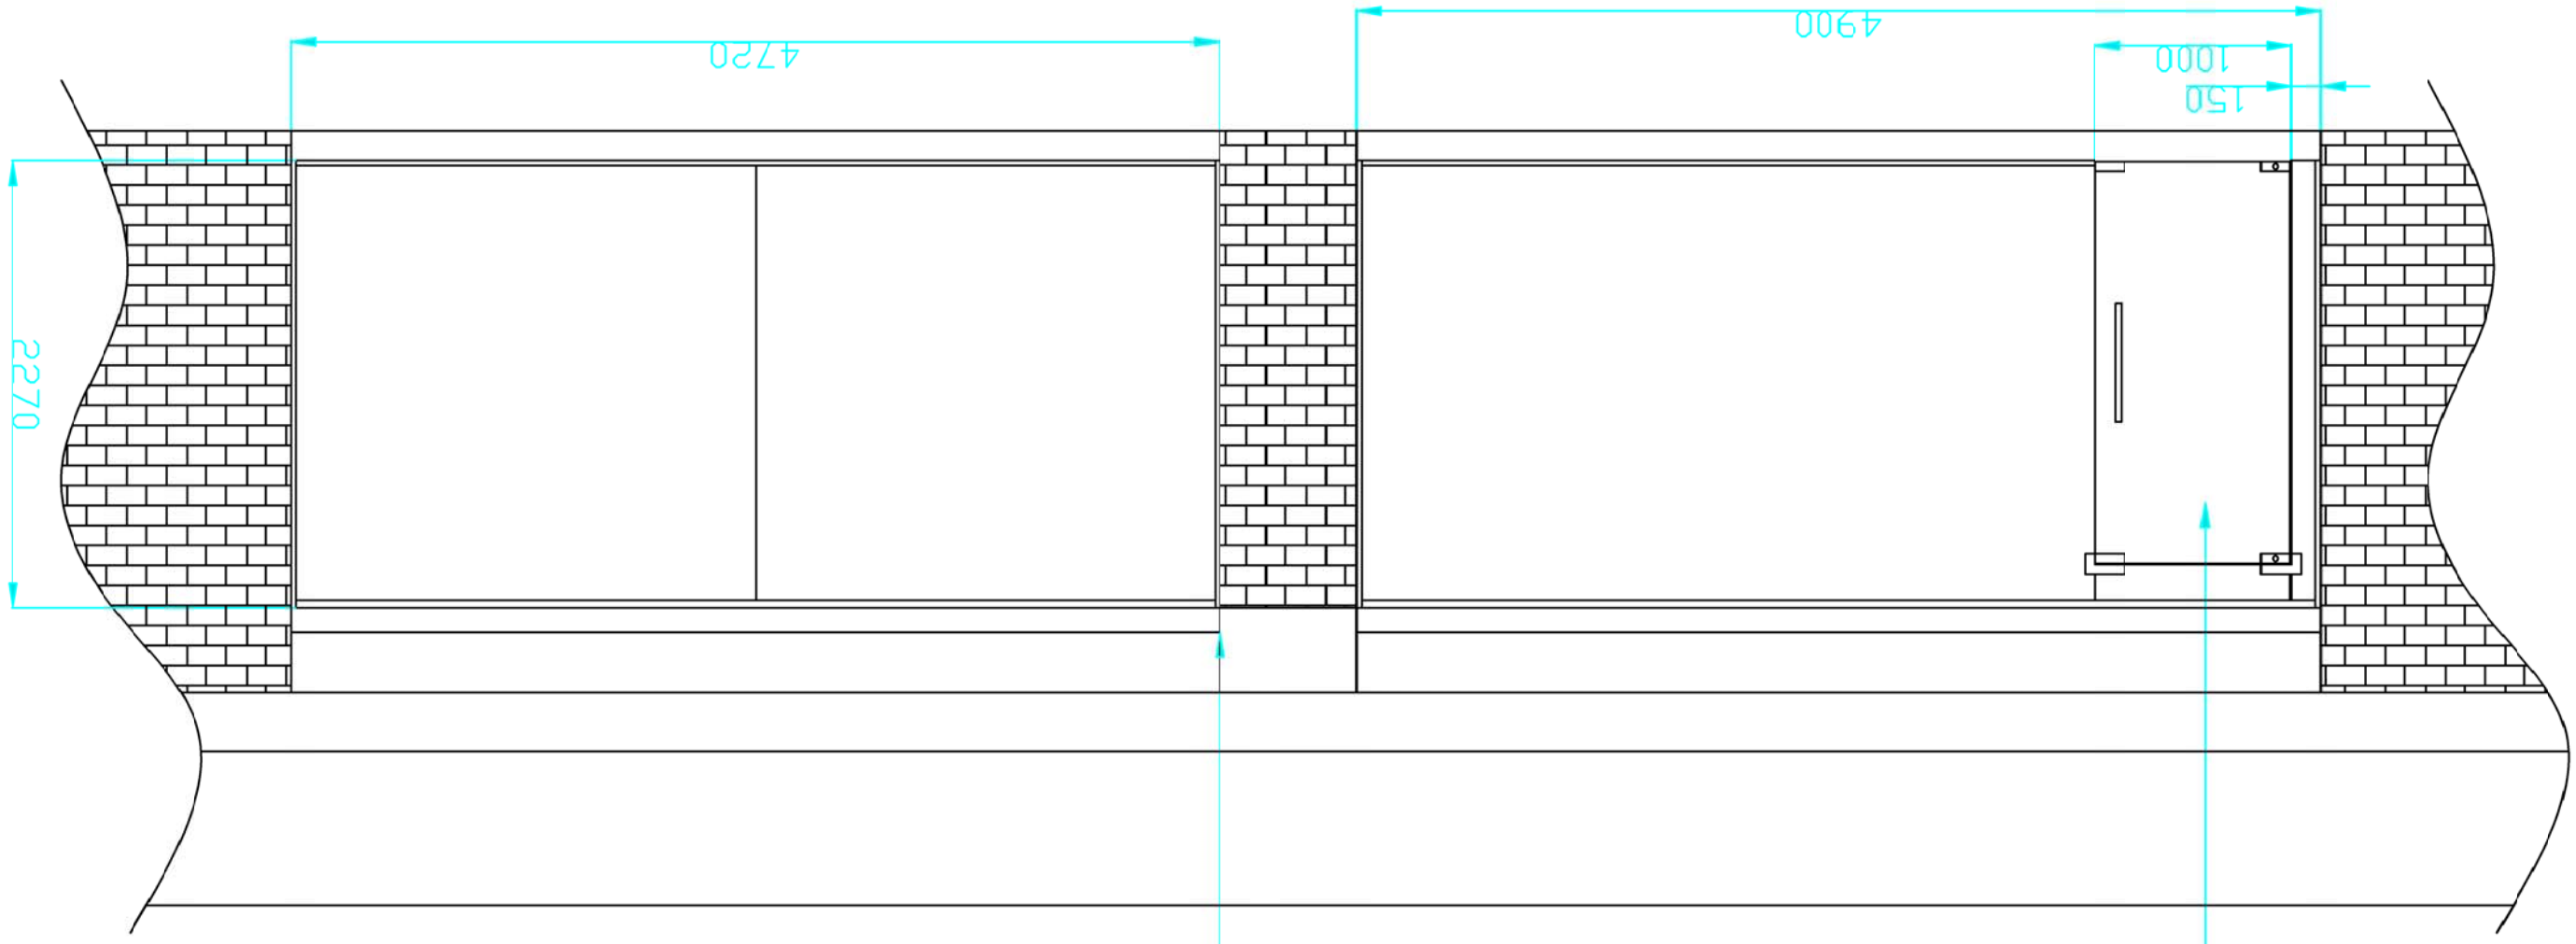

REMOVE EXISTING PLYWOOD SIGNAFE AND REPLACE WITH ALUMINIUM FACED
NON ILLUMINATED FOLDED ALUMINIUM COMPOSITE SIGN RUNNING FULL WIDTH
OF BOTH WINDOWS AT 425MM HIGH LIKE EXISTING.

DOOR TO BE 850mm OPENING AT THE HINGEPOINT
AND DESIGNED TO A 40h OPENING FORCE.