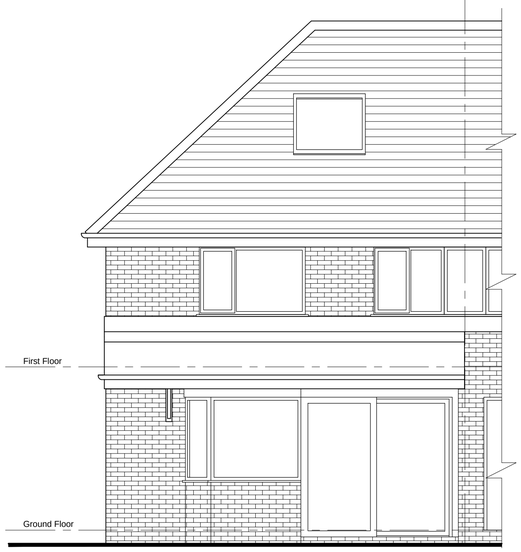

EXISTING FRONT ELEVATION

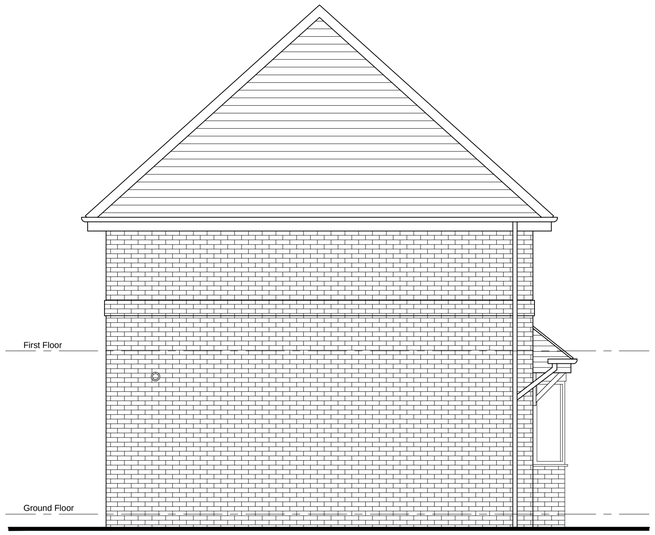

EXISTING SIDE ELEVATION

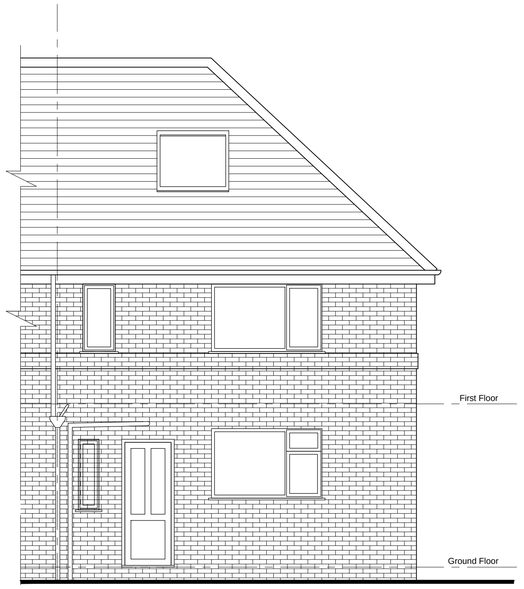

EXISTING REAR ELEVATION

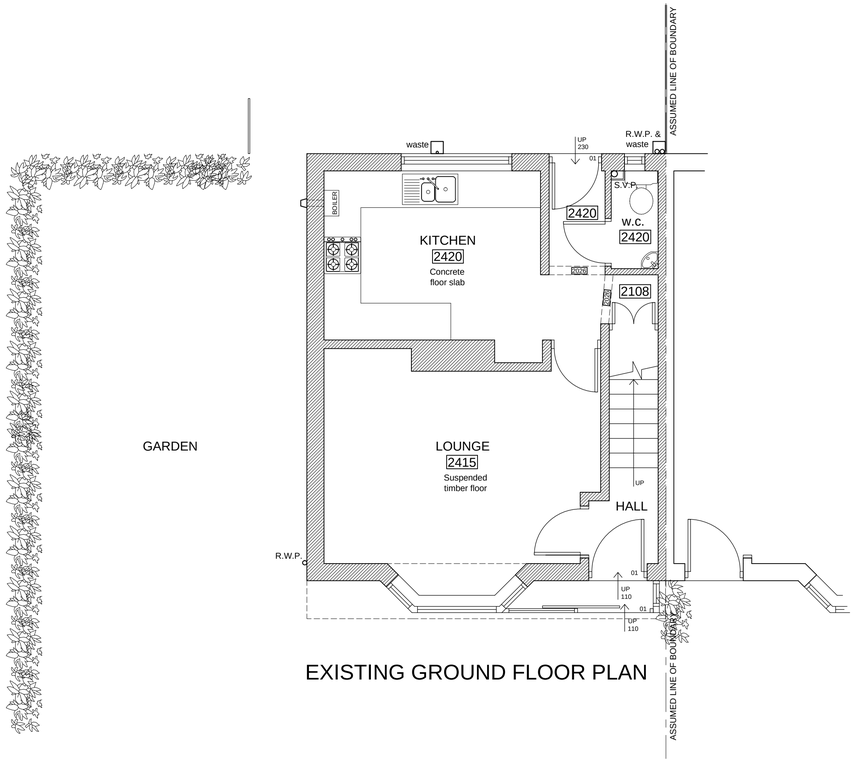

EXISTING GROUND FLOOR PLAN

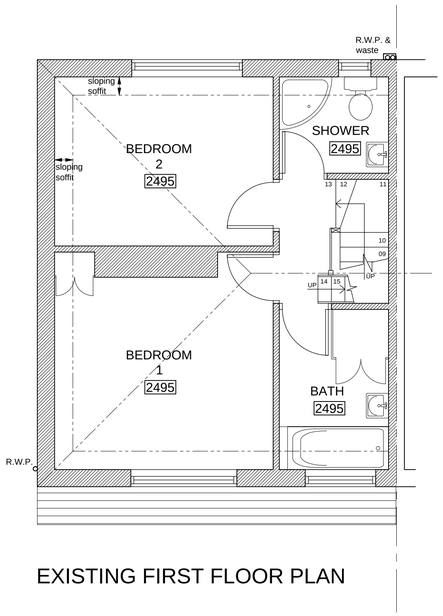

EXISTING FIRST FLOOR PLAN

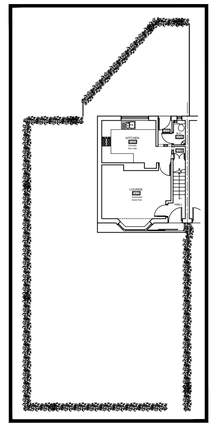

SITE PLAN
(SCALE 1:200)

client

MISS HOLLY BARDEN
& MR DAVE HUGHES

project

PROPOSED
HOUSE EXTENSION
8 BORROWDALE CRESCENT
WEST DIDSBURY
M20 2XU

drawing

EXISTING PLANS,
ELEVATIONS AND
SITE PLAN

drawing no

BAR/12/01

scale

1:50 & 1:200

date

AUG.12

drawn by

s.p.o.

The copyright in all drawings, specifications and documents prepared by the designer and in the work executed from them shall remain the property of the designer.
Do not scale from the drawing. Work to figured dimensions. Check all dimensions on site, in the event of discrepancy, refer to the designer

design solutions (NW) Ltd
100A Park Lane, Poynton
Cheshire SK12 1RE
t. 01625 263577
designsolutions.org.uk

design solutions