

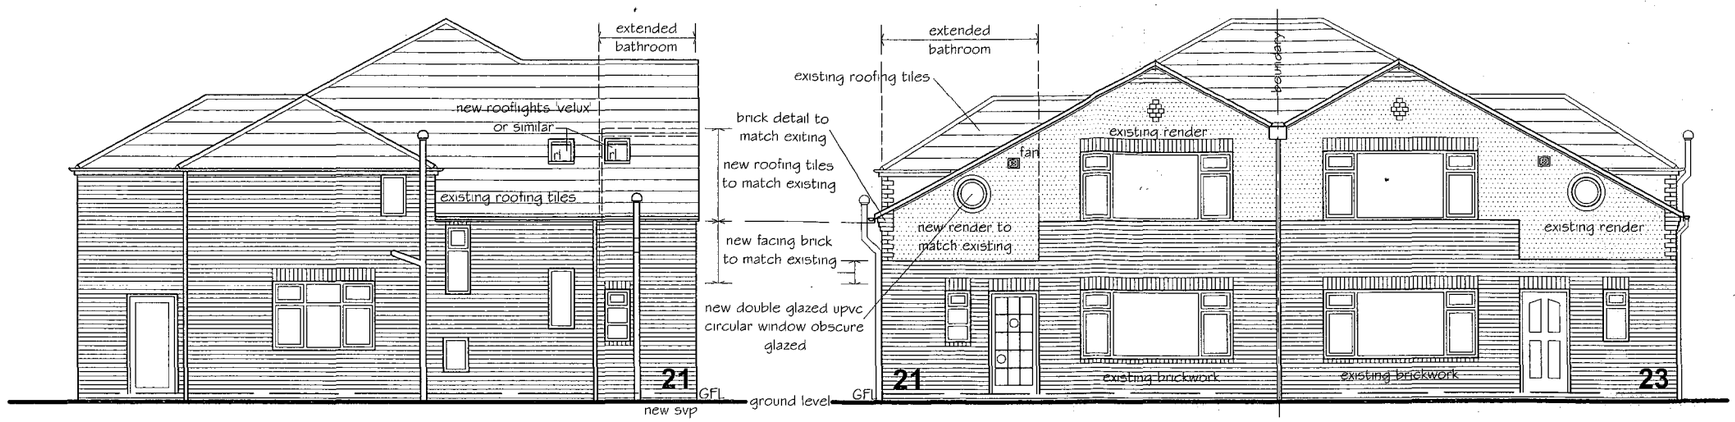



Proposed Side Elevation

Proposed Front Elevation

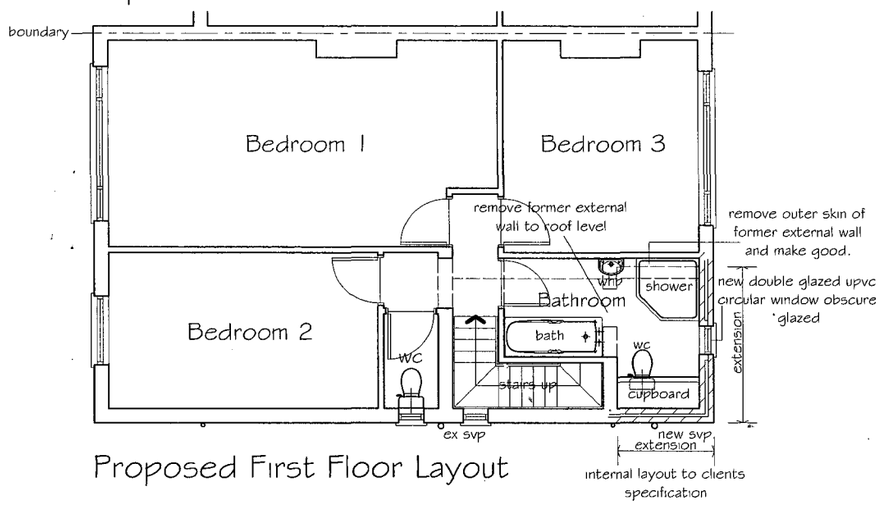


Proposed First Floor Layout

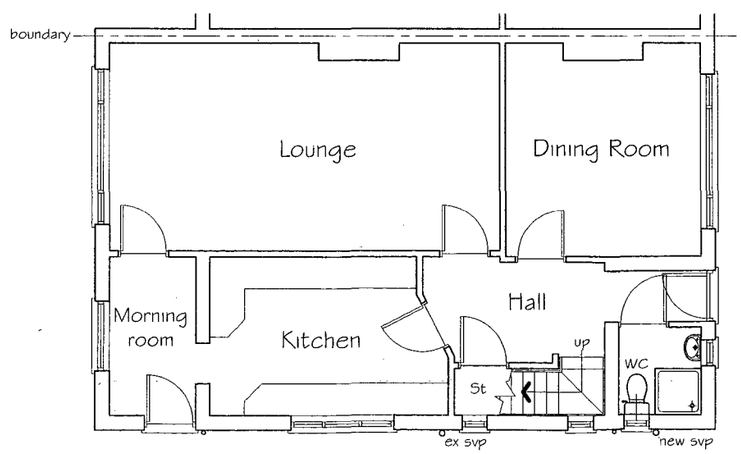


Proposed Ground Floor Layout

PLANNING
ACK'D
REPLIED
REC'D 18 NOV 2011
M DATE
M
M
FOR ACTION

DO NOT SCALE THIS DRAWING

This scheme is subject to town planning and all other necessary consents.
Dimensions, area and levels where given are only approximate and subject to site survey.
All dimensions are to be checked on site.
Any discrepancies are to be reported to the architect before work commences.
Figured dimensions only are to be taken from this drawing.
This drawing is to be used in conjunction with all relevant consultants and / or specialists drawings / documents and any discrepancies or variations are to be notified to the architect before the affected work commences.

| AMENDMENTS | | |
|---|---|---|
| REF | DATE | DESCRIPTION |
| | | |

PETER HARRISON ARCHITECTS
90A High Street
Lees, Oldham,
Lancashire OL4 5AA
Tel: 0161 785 9045

PROJECT
Proposed First Floor Bathroom Extension
at
21 Westmorland Road
Didsbury
Manchester M20 8SX
for
Mr. P.Sharp

TITLE
**Proposed floor plans, front & side elevations**

PLANNING APPLICATION

| DATE | DRAWN |
|---|---|
| November 2011 | MEP |
| SCALE 1/100 | DRG No 2716/AL/1001 |