

EXISTING ELEVATION A

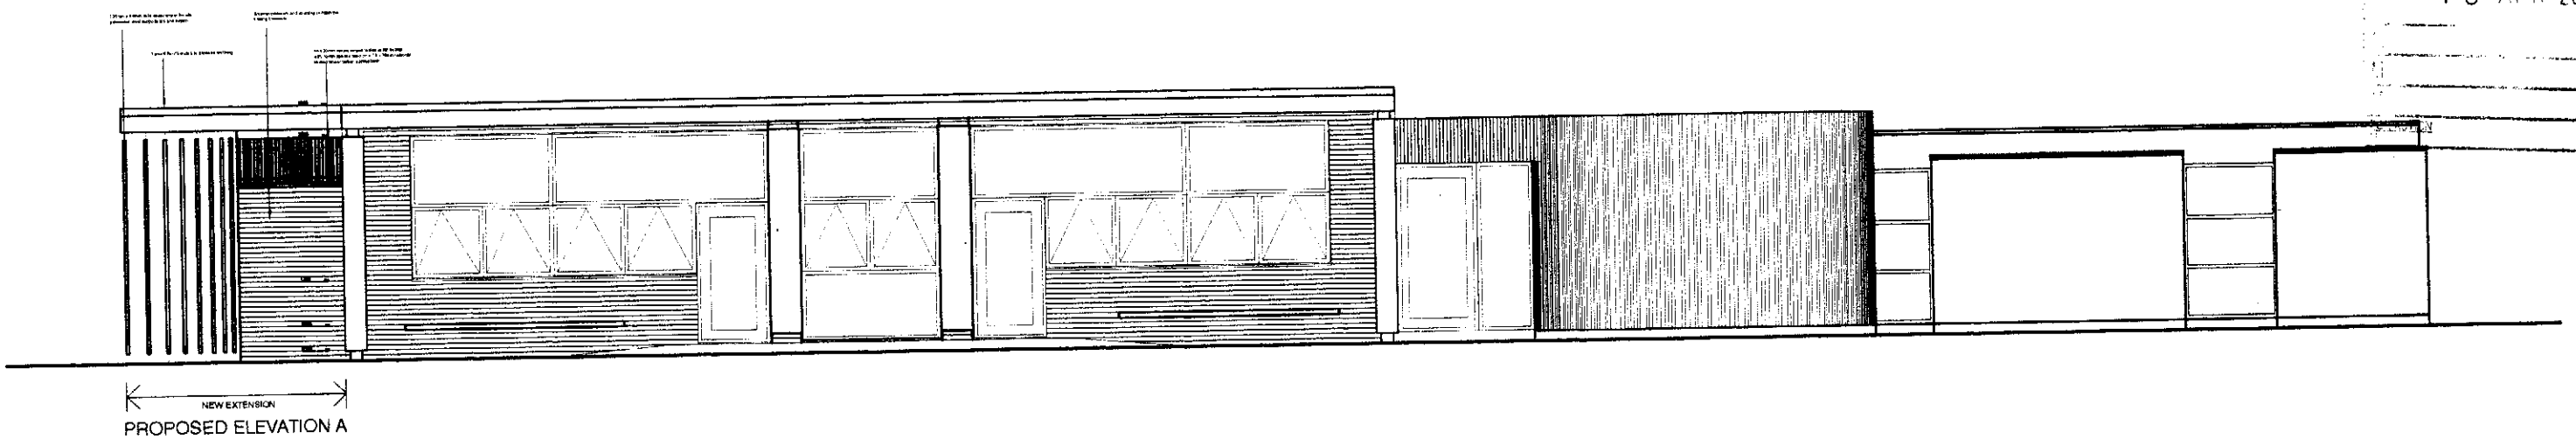


PROPOSED ELEVATION A

PLANNING
ACK'D
REPLIED
RECD 10 APR 2008
DATE

| rev | description | date | dr by | ap by |
|---|---|---|---|---|
| original by | | | | |
| FS | | 03.04.08 | | FS |

FKDA

FKDA LIMITED
12 HILTON STREET / MANCHESTER / M1 1JF / UNITED KINGDOM
T +44 (0)161 237 1500 E info@fkda.co.uk

client
SCHOOL OF THE RESURRECTION
BESWICK, MANCHESTER

project
CLASSROOM EXTENSION

drawing
EXISTING & PROPOSED
ELEVATION A

computer ref
CAD\proposed\model.dwg

project number
2004.0526

scale
1:100

drawing number
AP(0)06

revision

issue status
PLANNING

DO NOT SCALE FROM THIS DRAWING. This drawing is to be read in conjunction with all related drawings. All dimensions must be checked and verified on site before commencing any work or producing fabrication drawings. The originator should be notified immediately of any discrepancy.

This drawing is copyright and remains the property of FKDA.

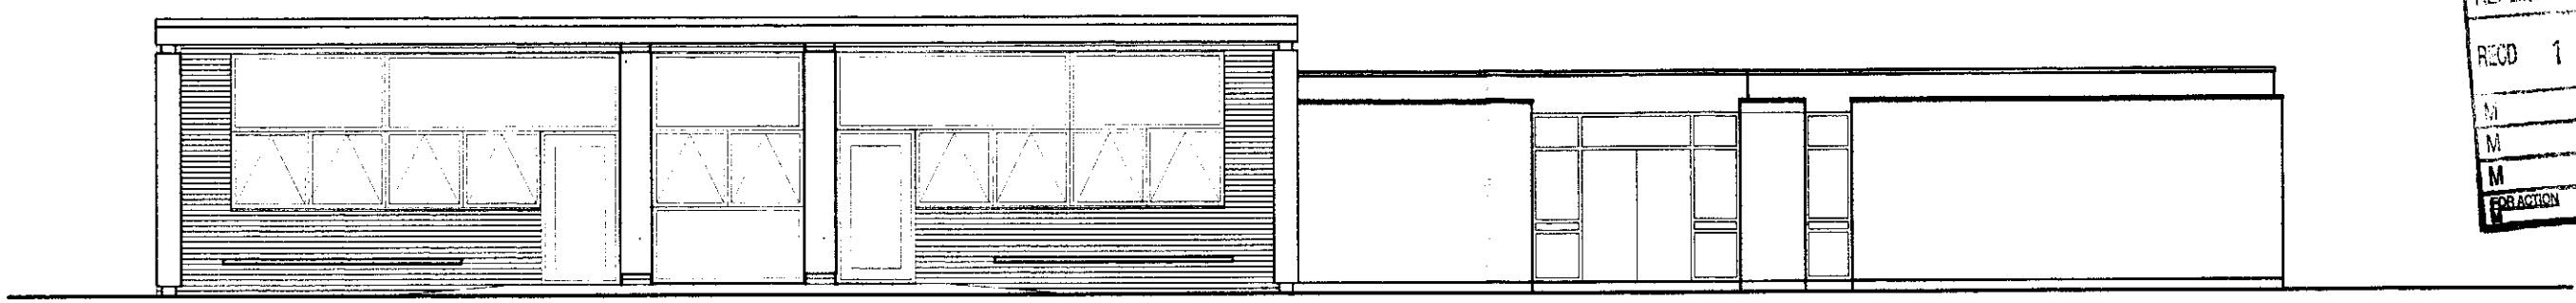

EXISTNG ELEVATION B

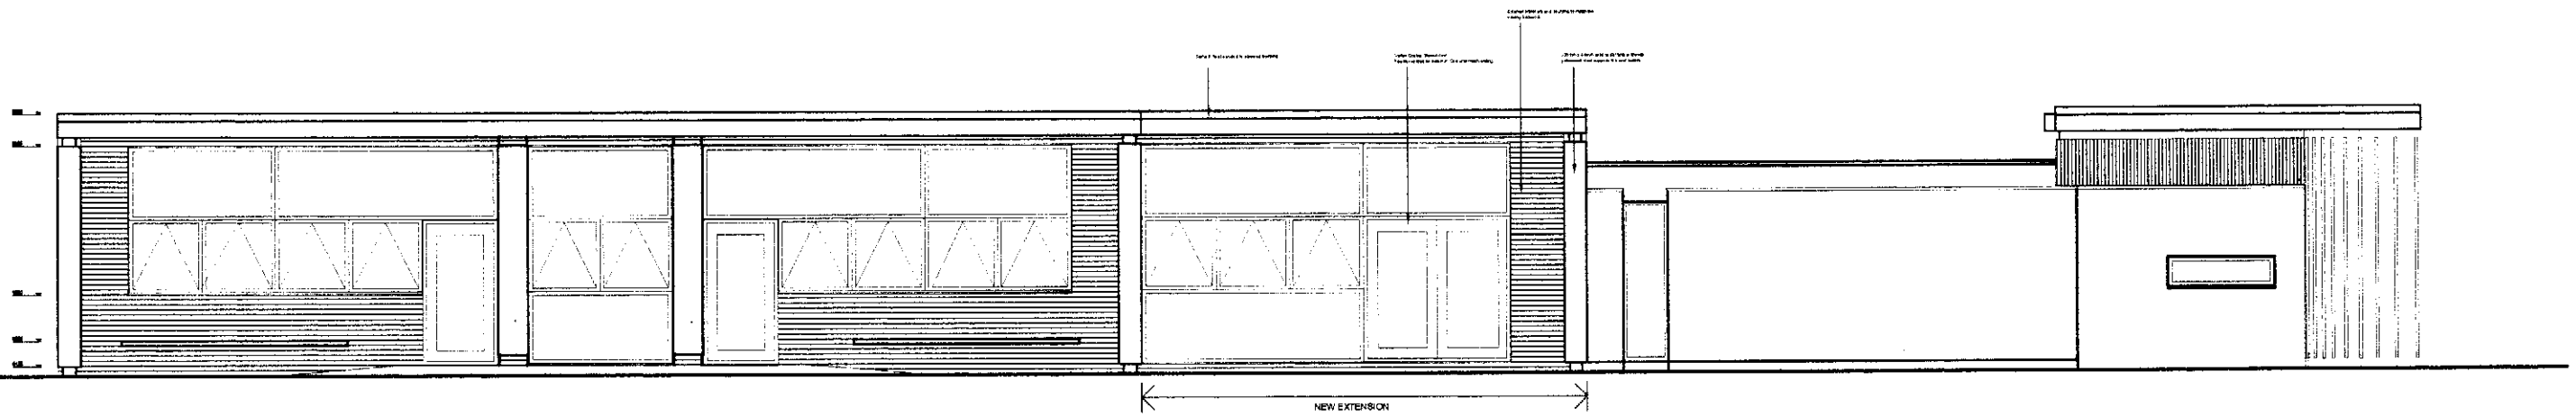


PROPOSED ELEVATION B

PLANNING
ACK'D
RESPOND
RECD 10 APR 2008
REV | DATE
M
M
M
FOR ACTION

| rev | description | date | dr by | ap by |
|---|---|---|---|---|
| original by | | | | |
| FS | | 03.04.08 | | FS |

FKDA

FKDA LIMITED
12 HILTON STREET / MANCHESTER / M1 1JF / UNITED KINGDOM
T +44 (0)161 237 1500 E info@fkda.co.uk

client
**SCHOOL OF THE RESURRECTION**
**BESWICK, MANCHESTER**

project
**CLASSROOM EXTENSION**

drawing
**EXISTING & PROPOSED**
**ELEVATION B**

computer ref
**CAD\proposed\model.dwg**

| project number | scale | | |
|---|---|---|---|
| 2004.0526 | 1:100 | | |
| drawing number | revision | issue status | |
| AP(0)07 | | PLANNING | |

DO NOT SCALE FROM THIS DRAWING. This drawing is to be read in conjunction with all related drawings. All dimensions must be checked and verified on site before commencing any work or producing fabrication drawings. The originator should be notified immediately of any discrepancy.

This drawing is copyright and remains the property of FKDA

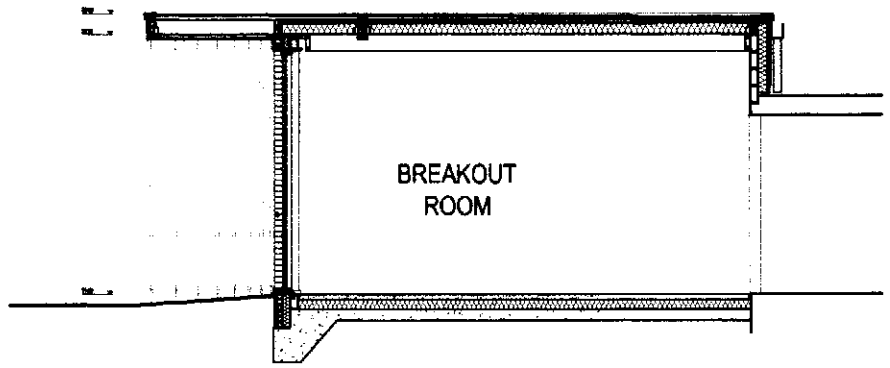


SECTION A

PLANNING
ACKD
RECD 10 APR 2008
INT | DATE

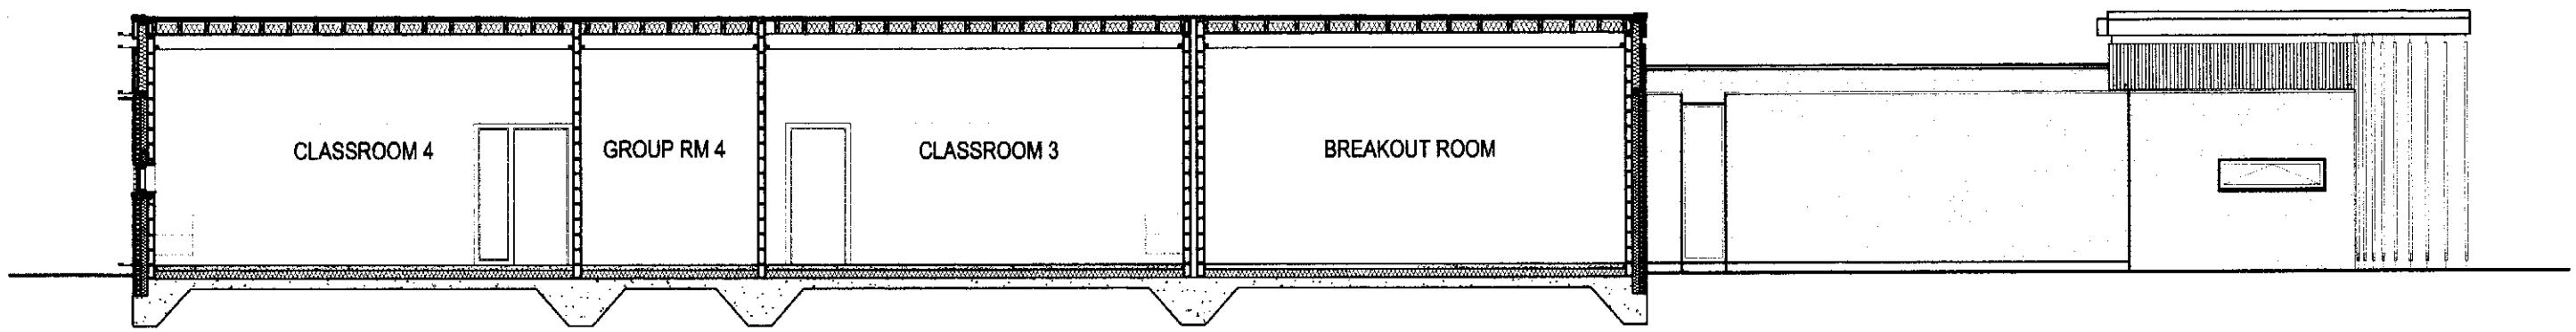


SECTION B

| rev | description | date | dr by | ap by |
|---|---|---|---|---|
| original by | | | | |
| FS | | 03.04.08 | | FS |

FKDA

FKDA LIMITED
12 HILTON STREET / MANCHESTER / M1 1JF / UNITED KINGDOM
T +44 (0)161 237 1500 E info@fkda.co.uk

client
SCHOOL OF THE RESURRECTION
BESWICK, MANCHESTER

project
CLASSROOM EXTENSION

drawing
SECTION A & B

computer ref
CAD\proposed\model.dwg

| project number | scale |
|---|---|
| 2004.0526 | 1:100 |

| drawing number | revision | issue status |
|---|---|---|
| AP(0)08 | | PLANNING |

DO NOT SCALE FROM THIS DRAWING. This drawing is to be read in conjunction with all related drawings. All dimensions must be checked and verified on site before commencing any work or producing fabrication drawings. The originator should be notified immediately of any discrepancy.

This drawing is copyright and remains the property of FKDA.