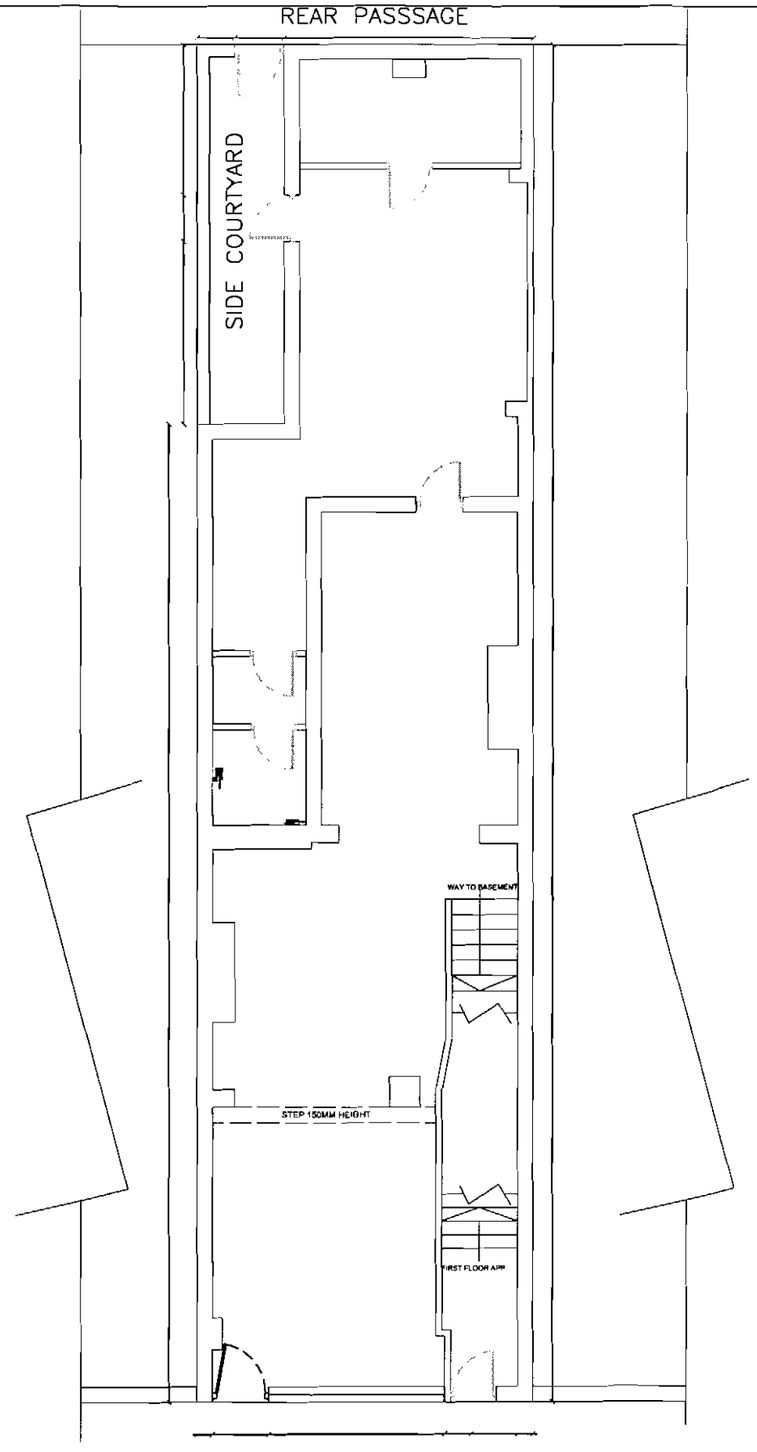

EXISTING GROUND FLOOR PLAN

Issue Date:

Revisions:

No.	Date	Description

Home Sweet Home
Architectural Design Service
428 Cheetham Hill Road
Cheetham Manchester M8 9LE
0161 795 6385

Title :-

Existing Ground Floor Plan

Project for :-

Mr. M. Falade

Project Title :-

Proposed Ground Floor Extension's
At 117 Princess Road
Moss Side
M14 4RB

Date March 2008
Scale 1 : 100 Dwg No 03 / 101