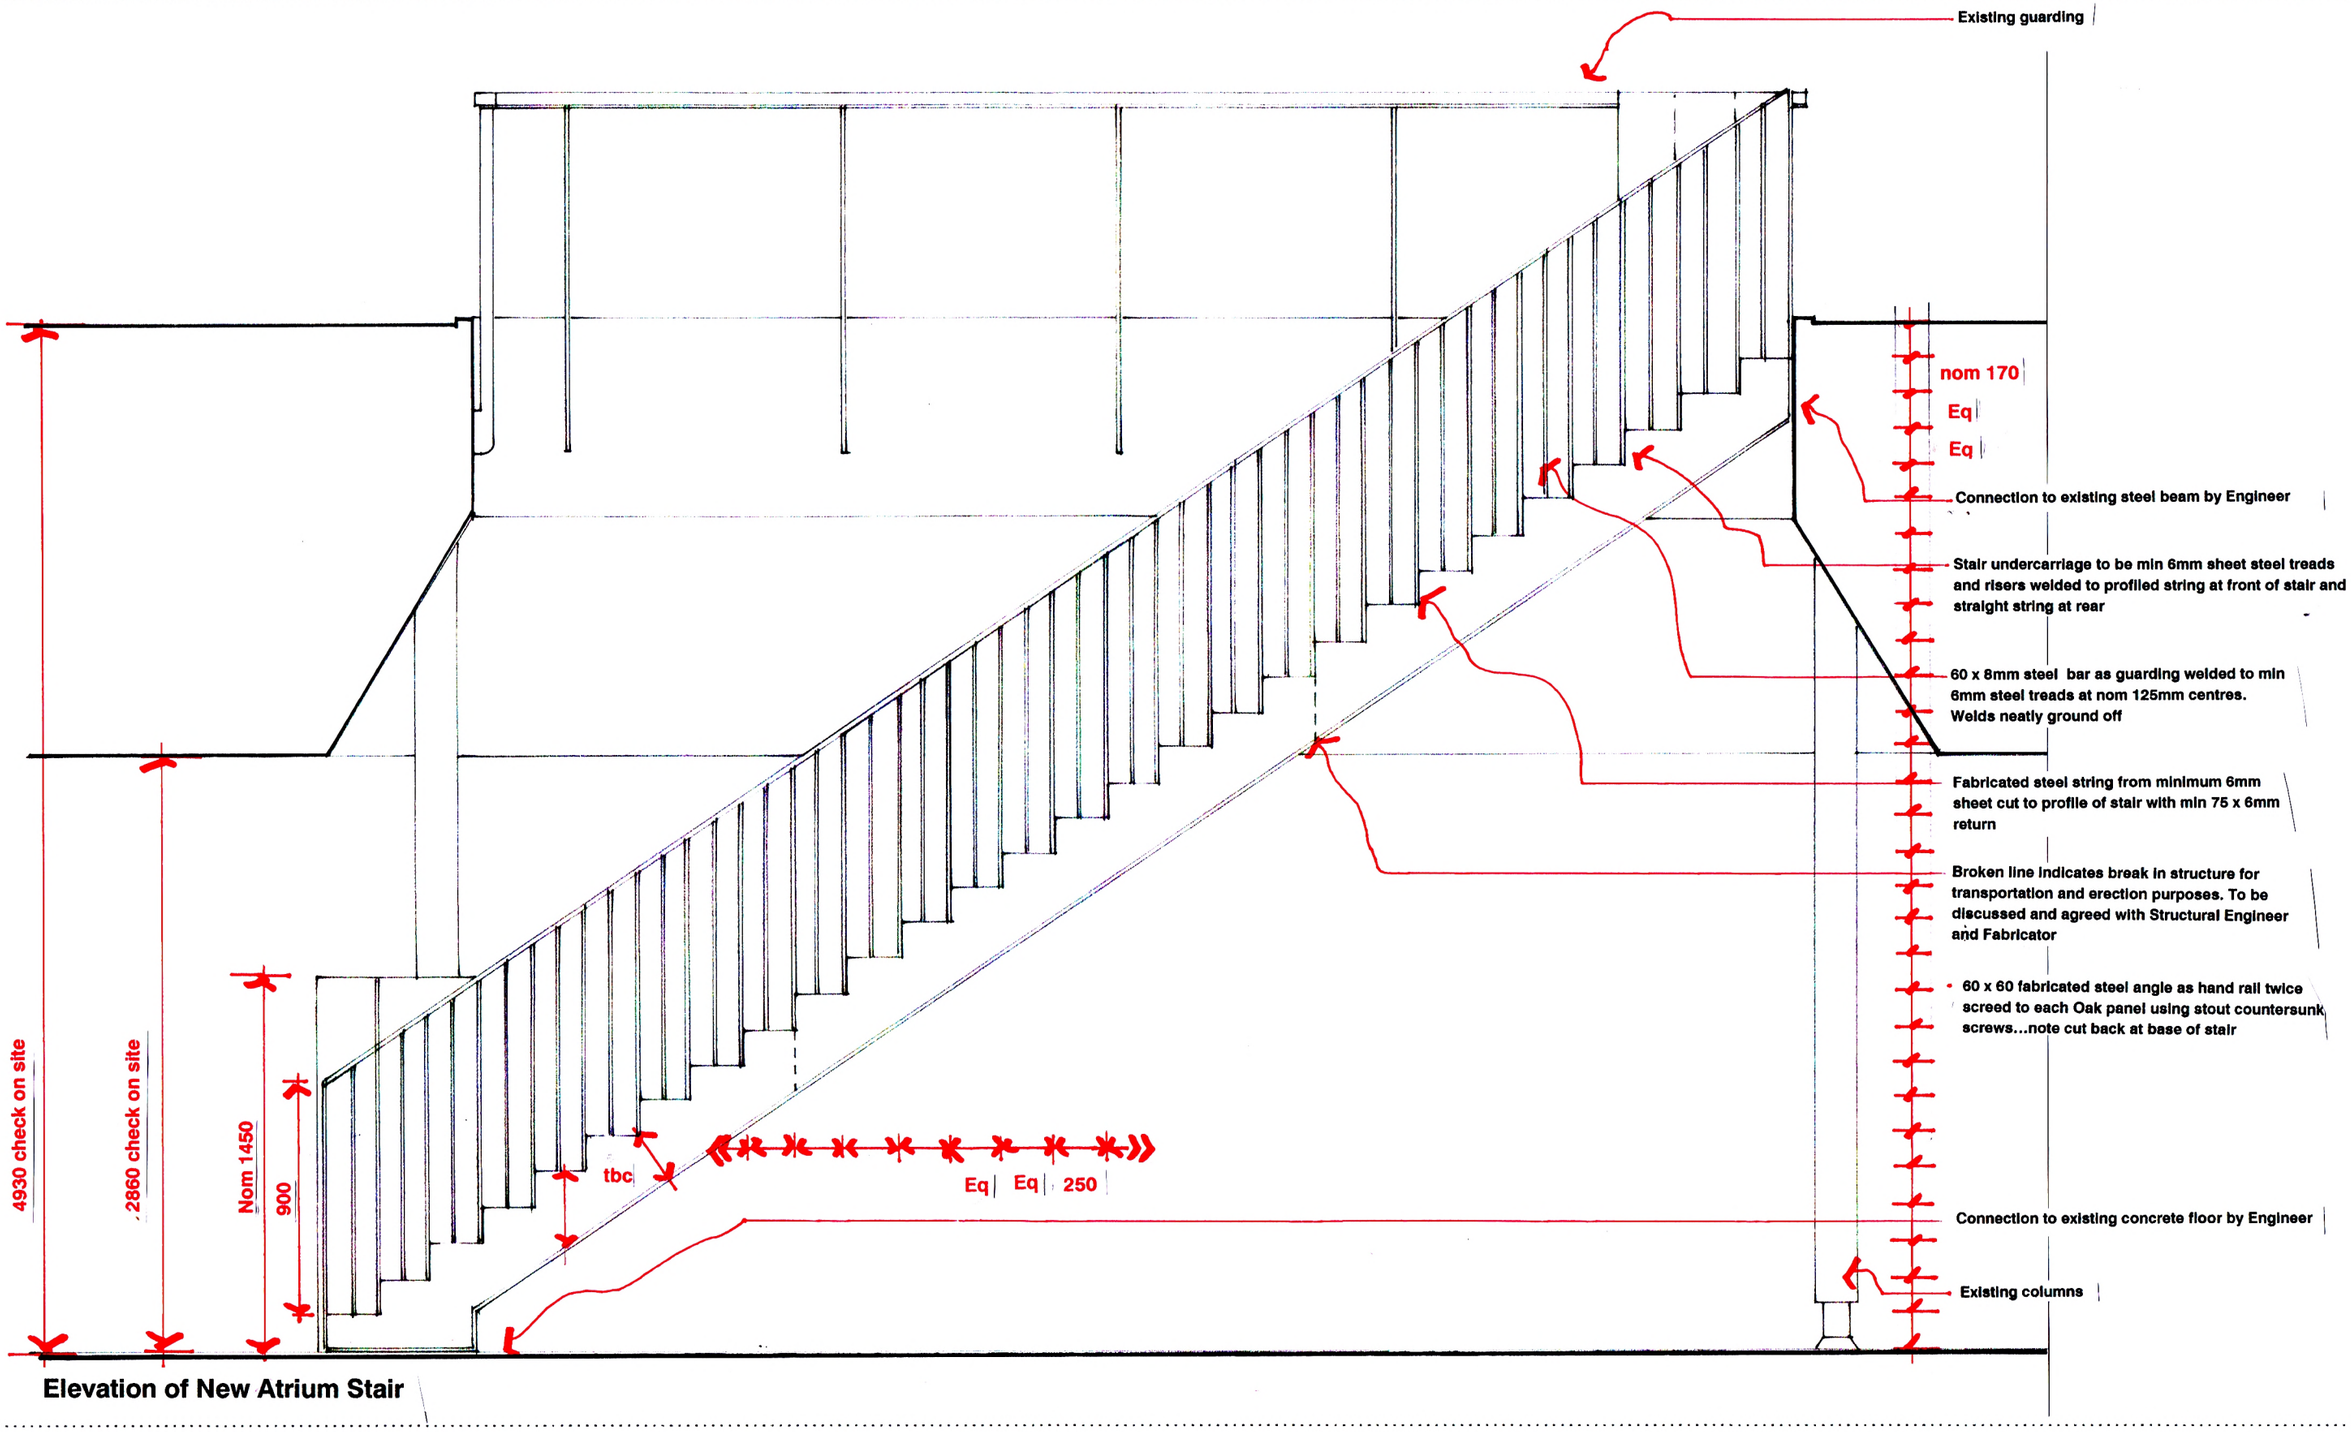

Elevation of New Atrium Stair

PROJECT **Brian Redhead Court**

Revisions

Job Number	1346
Scale	A3
Date	April 2012
Title	Atrium stair details - sheet 01
Drawing number	al(24)010
Issued for	Tender

© JEFFREY BELL ARCHITECTS
For terms and conditions refer to www.jeffreybellarchitects.co.uk
Do not scale from this drawing

JEFFREY BELL ARCHITECTS

Jeffrey Bell Architects
Second Floor
Fairbairn
72 Sackville Street
Manchester
M1 3NJ

t +44 (0)161 228 0651
m +44 (0)797 315 6480
e studio@jeffreybellarchitects.com