
⚠	Live electrical services need to be isolated, removed and refitted to fascias.
●	Review the Type 3 Asbestos survey information prior to demolition and construction works.
ⓘ	The School will be occupied and be in full use for the majority of the construction phase

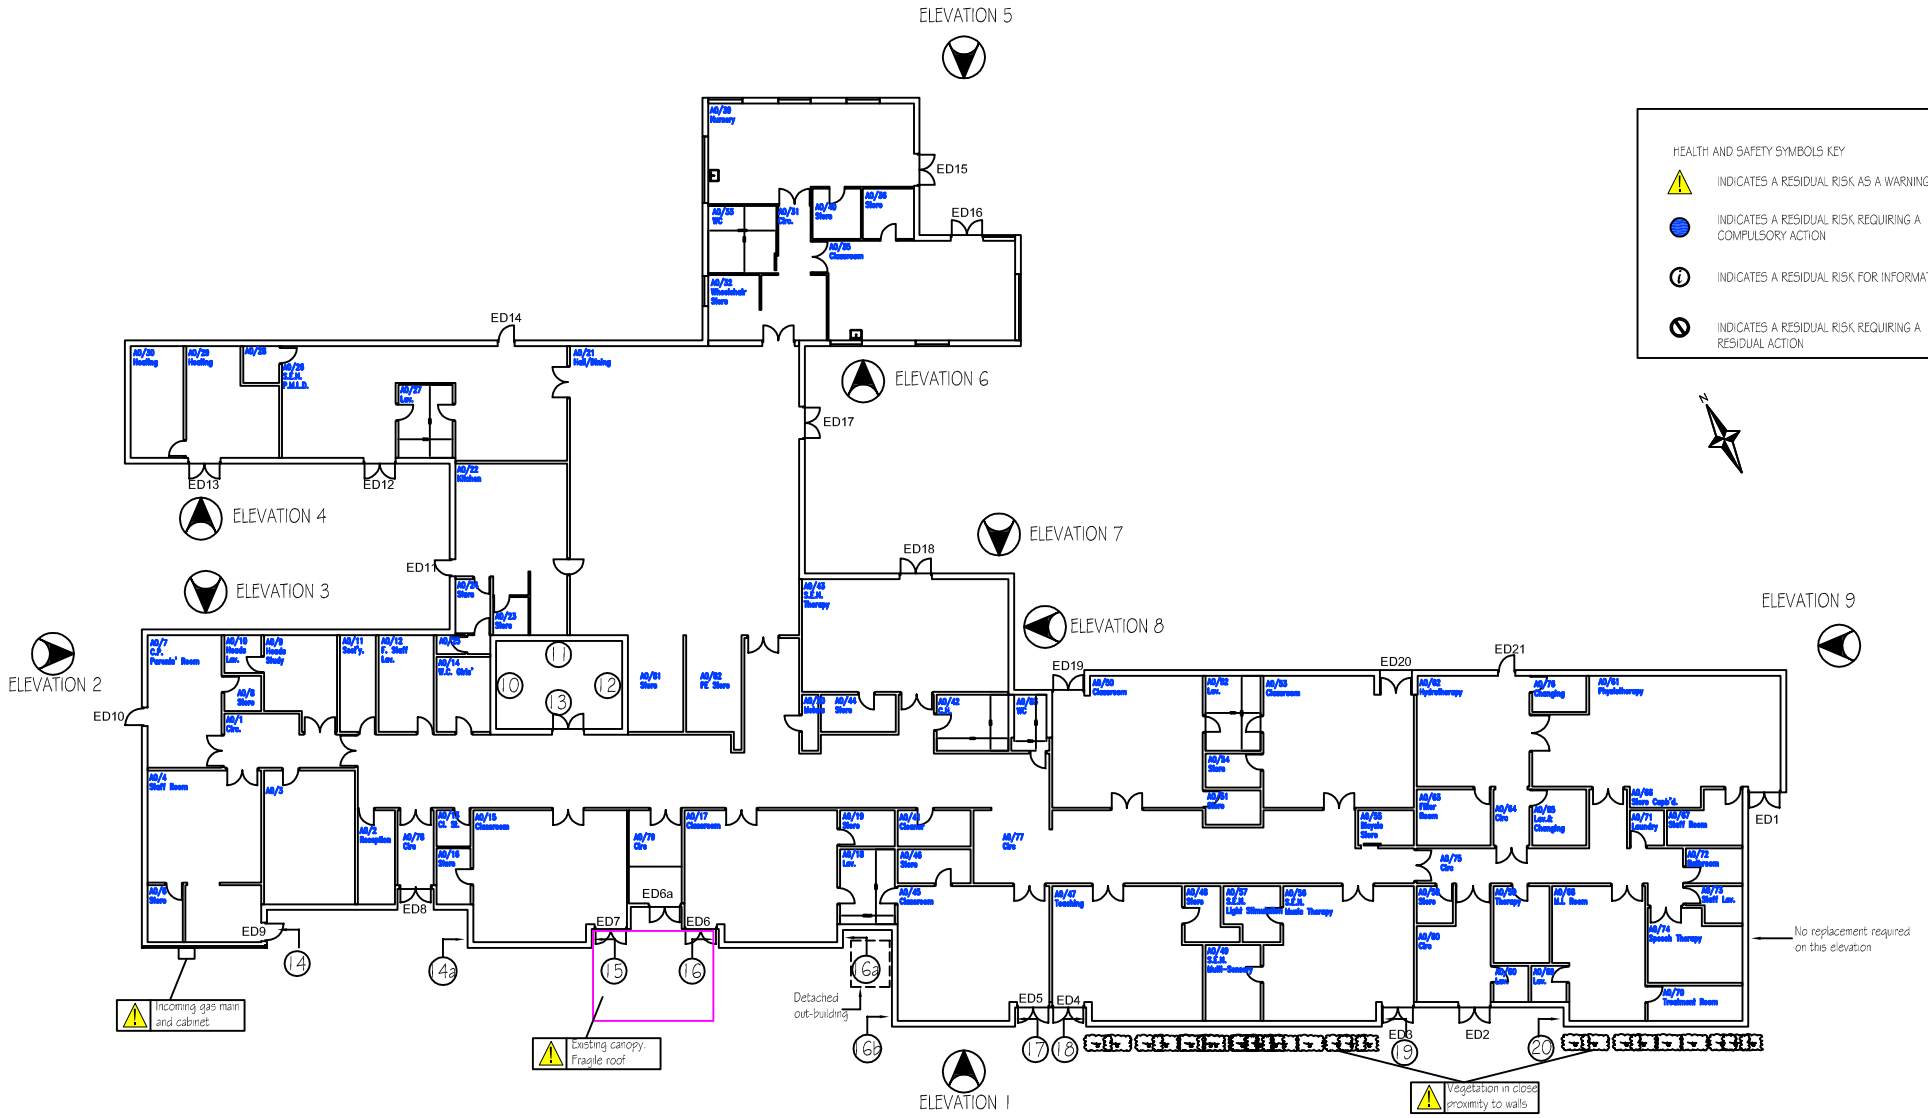

HEALTH AND SAFETY SYMBOLS KEY

- ⚠ INDICATES A RESIDUAL RISK AS A WARNING
- ● INDICATES A RESIDUAL RISK REQUIRING A COMPULSORY ACTION
- ⓘ INDICATES A RESIDUAL RISK FOR INFORMATION
- ⊘ INDICATES A RESIDUAL RISK REQUIRING A RESIDUAL ACTION

GENERAL NOTES


1. All building materials shall comply with the requirements of the current Building Regulations, British Standards, British Standard Codes of Practice and shall be to the satisfaction of the Local Authority Building Control Officer & Contract Administrator.

2. All works on site to be carried out in full accordance with the Construction (Design and Management) Regulations 2007 and current Health & Safety Legislation.


3. Demolition and stripping out works to be carried out in accordance with the HASAW Act 1974. The contractor shall not disturb any asbestos products during the works, any discovery of asbestos or suspected asbestos products, which are likely to be disturbed during the works, shall immediately be reported to the Contract Administrator. Where specified, working with asbestos shall be carried out in full accordance with the Control of Asbestos at work Regulations and the Asbestos (licensing) Regulations.

4. The Contractor must check all dimensions on site prior to ordering materials. Figured dimensions are to be used for tender purposes only. Discrepancies must be reported immediately to the Contract Administrator before proceeding.


Project No. ED36856 | Office: MCR | Dwg No. 05 | Rev: B

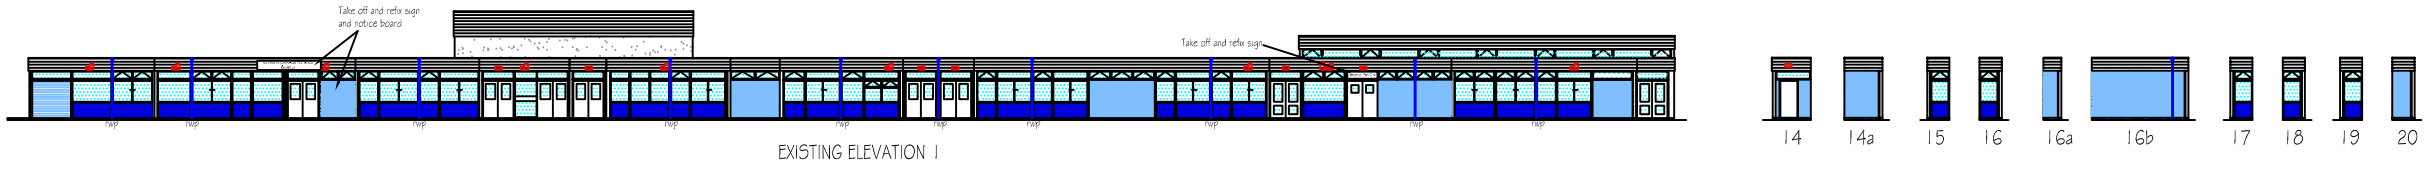

EXISTING PHASE 1 DOOR ELEVATIONS (Scale 1:50)

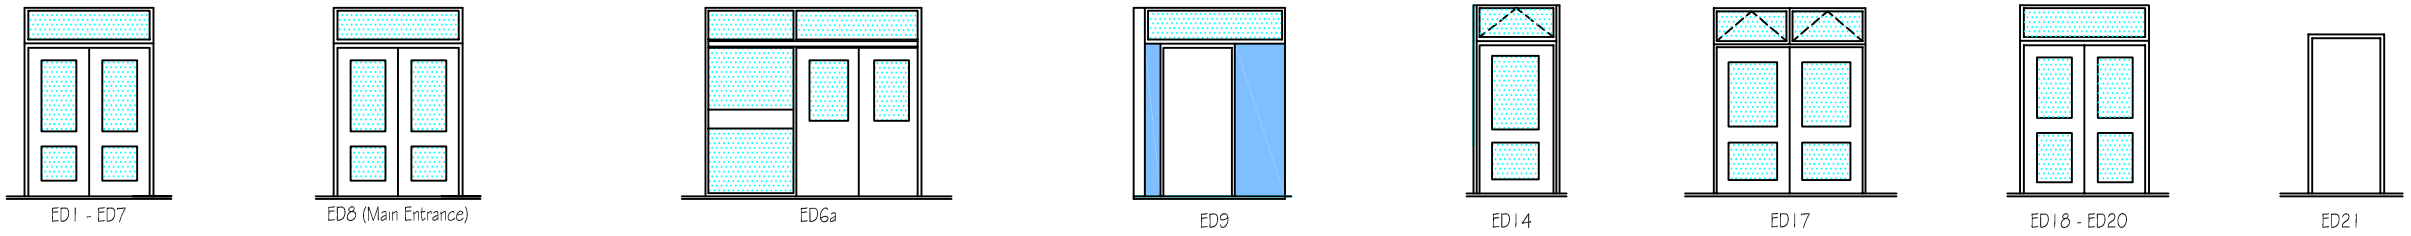

PROPOSED PHASE 1 DOOR ELEVATIONS (Scale 1:50)

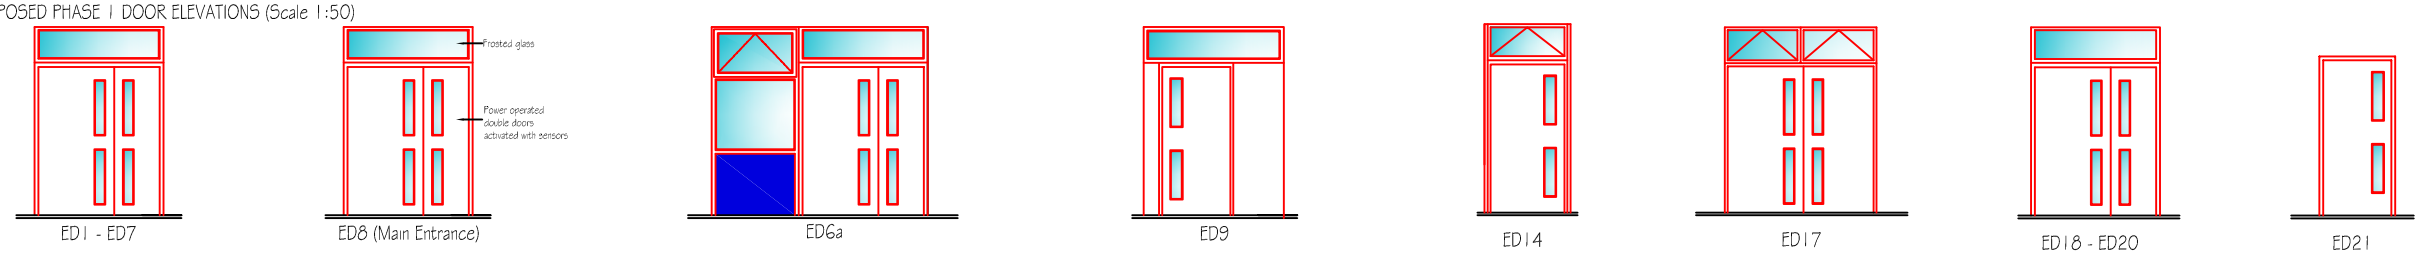

DO NOT SCALE FROM THIS DRAWING. All dimensions in millimetres (mm) unless noted otherwise. This drawing is to be read in conjunction with any/all other documents issued by Davis Langdon for this project.

Purpose of issue	Rev	Date	Authorised
Notes & more elevs. added	B	10.11.2009	MP
Phase 1 Door Elevs added	A	22.10.2009	MP

DAVIS LANGDON
Cloister House, Riverside, New Bailey Street
Manchester M3 5AG
Telephone: 0161 819 7600
Fax No: 0161 819 1818
www.davislangdon.com

Client
MANCHESTER CITY COUNCIL
Corporate Technical Services

Project
CAMBERWELL PARK PRIMARY SCHOOL
EXT. WINDOWS, DOORS & FASCIAS REPLACEMENT

Title
PROPOSED PLAN & ELEVATIONS
PHASE 1

Original Size:	Scale:	Designed:	Drawn:	Checked:	Authorised:
A1	1:200	MP	OO		
		Date: JULY 2009	Date: JULY 2009	Date:	Date:

Project No.	Office:	Drawing No.	Rev:
64066	MCR	05	B