MOSTON LANE PRIMARY SCHOOL

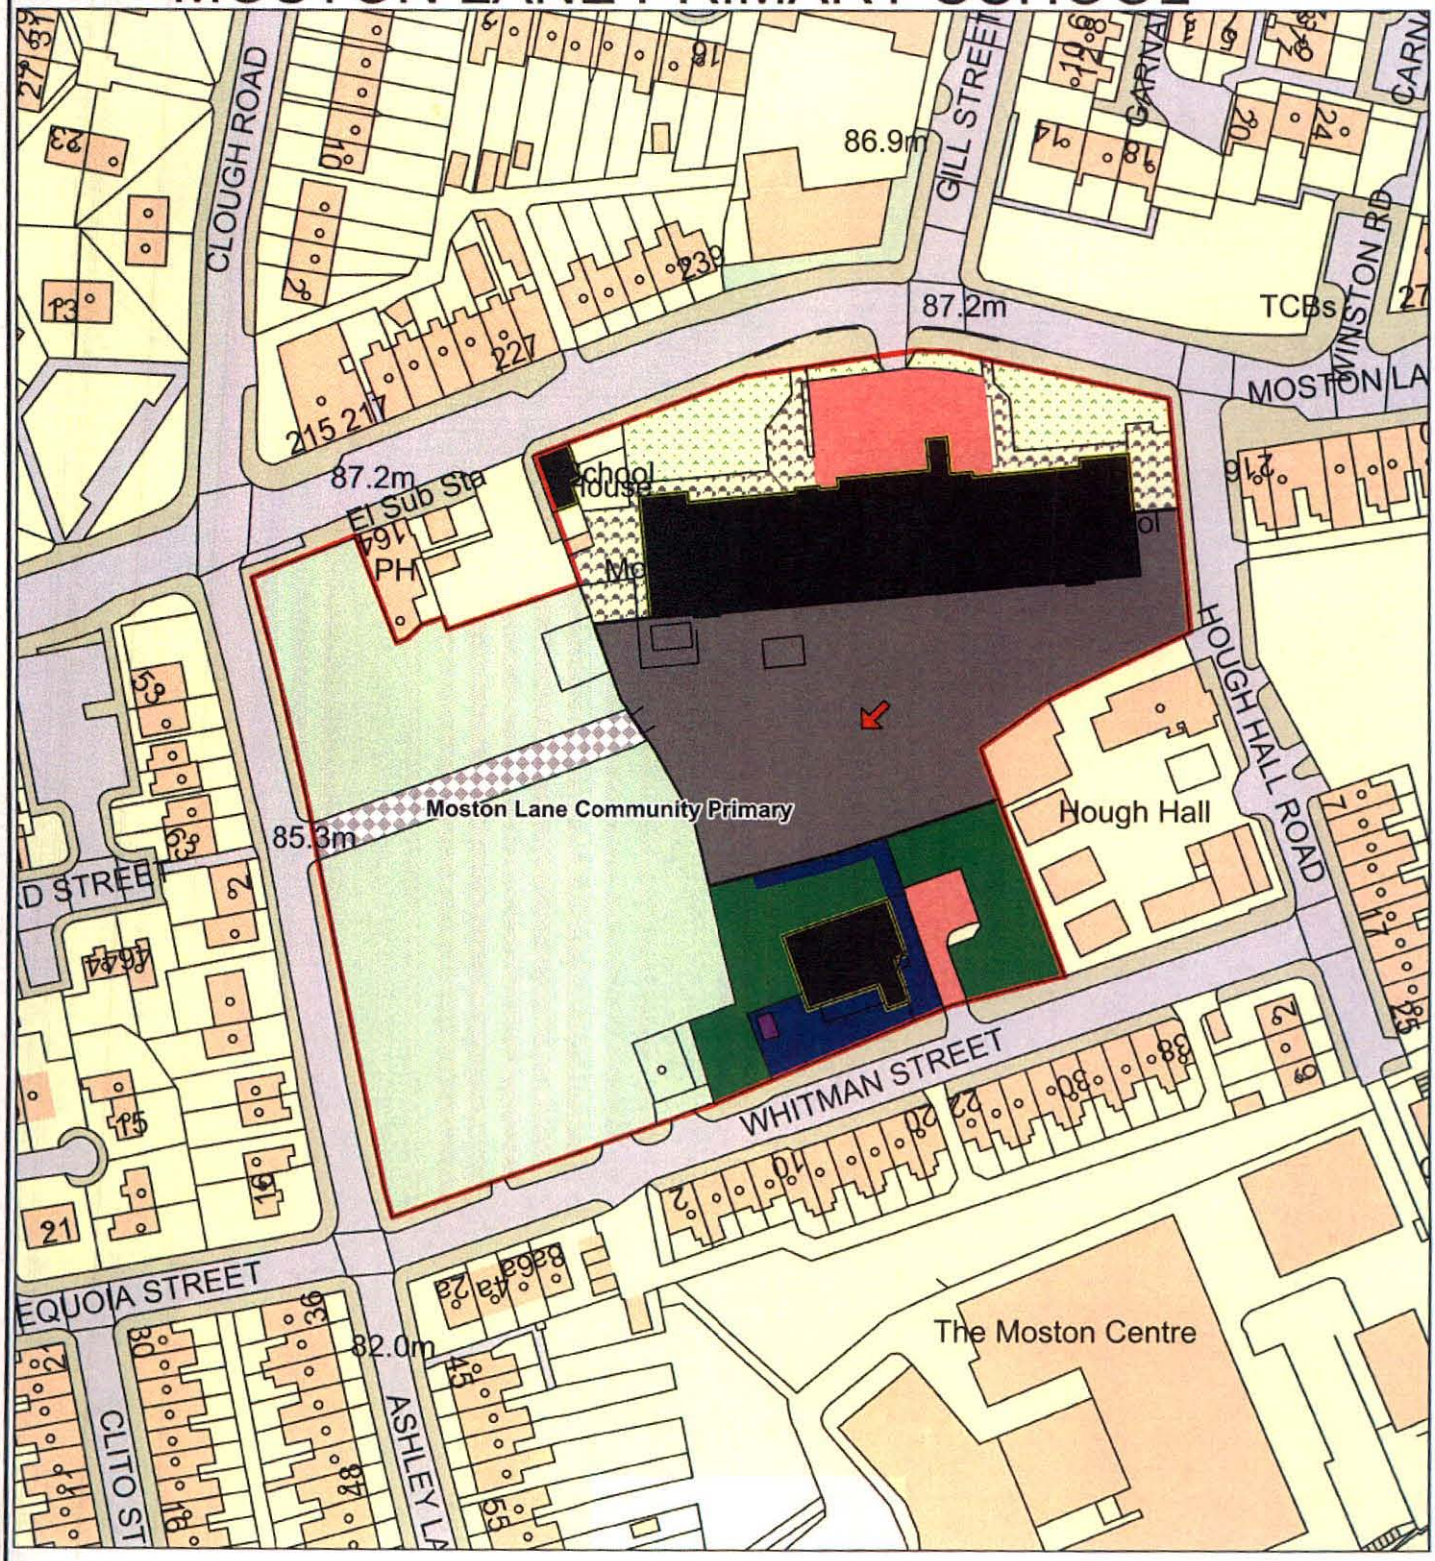

Scale 1:1250

MANCHESTER CITY COUNCIL

PLANNING AND BUILDING CONTROL
17 JUN 2013
No Window

Planning Accommodation and Supports Service
Education, Level 1
Number One First Street
Manchester
M15 4FN

Based Upon the Ordnance Survey mapping with the permission of the Controller of Her Majesty's Stationery Office © Crown copyright. Unauthorised reproduction infringes Crown copyright and may lead to prosecution or civil proceedings.

© Crown copyright and database rights 2012. Ordnance Survey 100019568