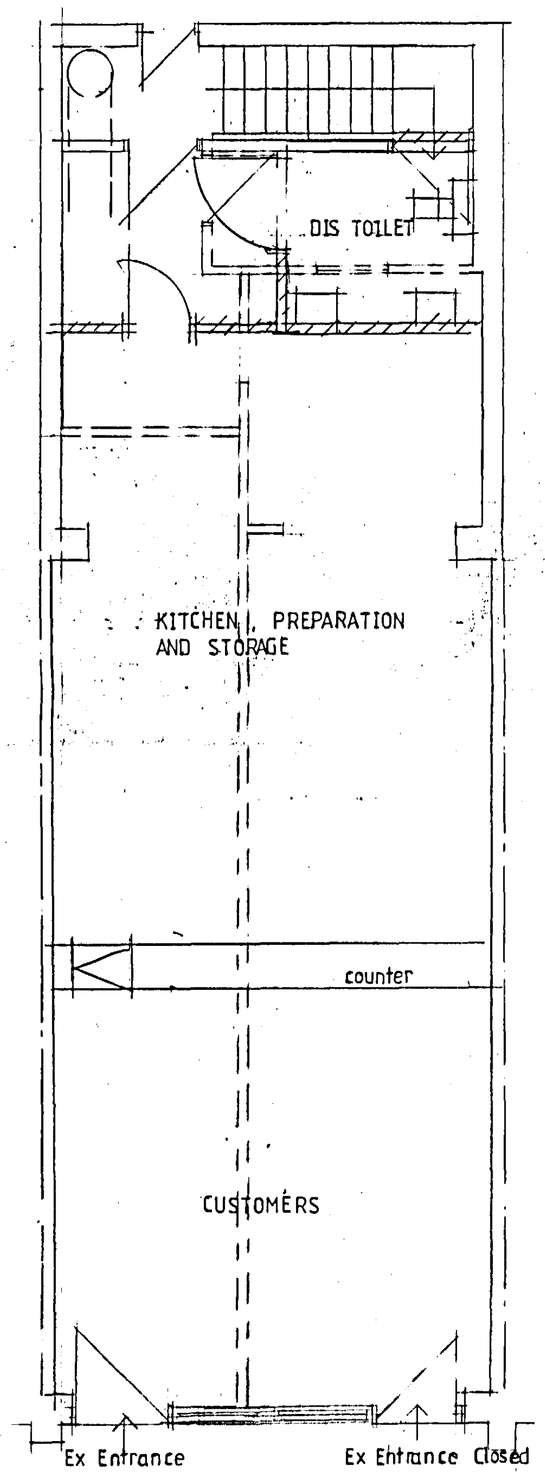

GROUND FLOOR PLAN

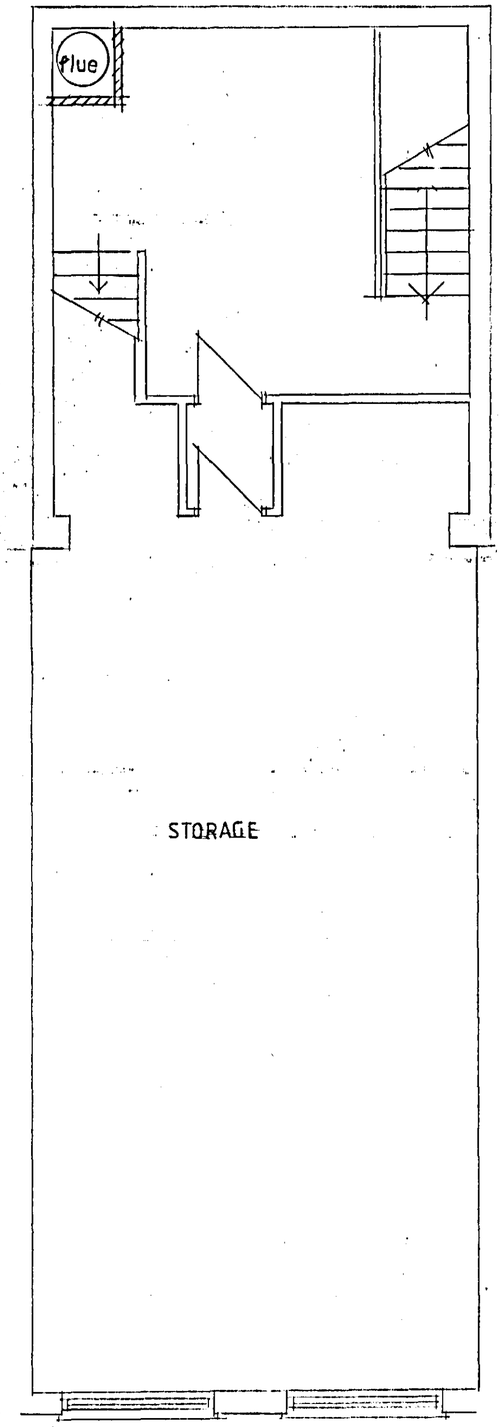

FIRST FLOOR PLAN

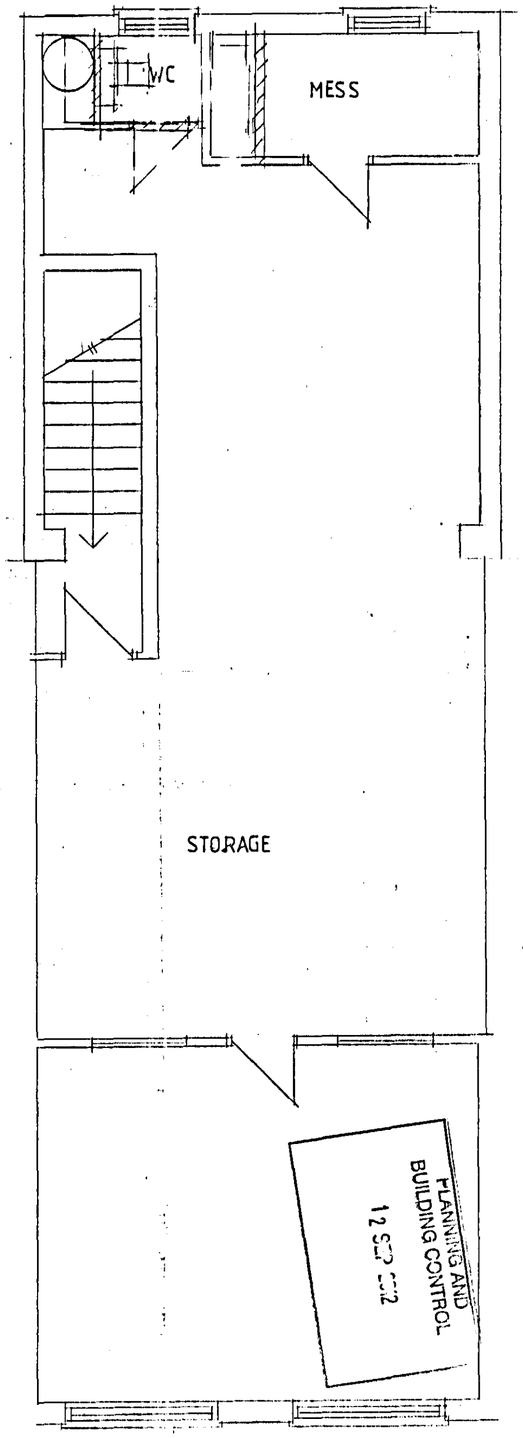

SECOND FLOOR PLAN

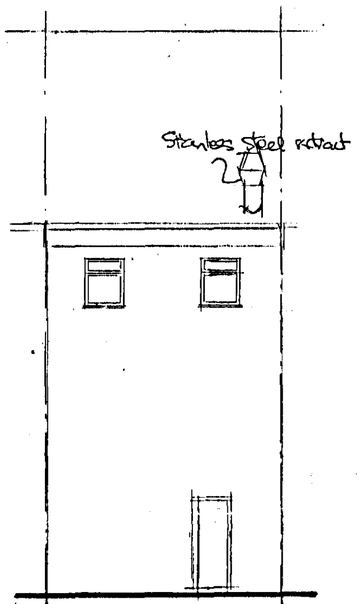

REAR ELEVATION

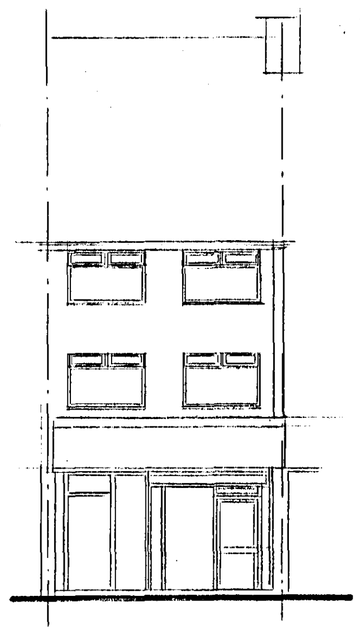

FRONT ELEVATION

NOTES

CLIENT
MR A MOHAMMED
47 BURY NEW ROAD
CHEETHAM M8 8EF

JOB TITLE
PROPOSED HOT FOOD TAKEAWAY

DRG. TITLE
PLANS AND ELEVATIONS
AS PROPOSED

HOLBOROW ORMESHER +
Limited

architectural & interior design

Station House
Adams Hill
Knutsford
Cheshire WA16 6DN

telephone : 01565 652275
fax : 01565 750501

ISSUE	ORIGINAL	1	2	3	4	5	6	7
REVISION								
DATE								
DRAWN								
CHECKED								
APPROVED								

SCALE 1:50 & 1:100 at A2

DRAWING NUMBER 1084/11/02

M 812650 R