

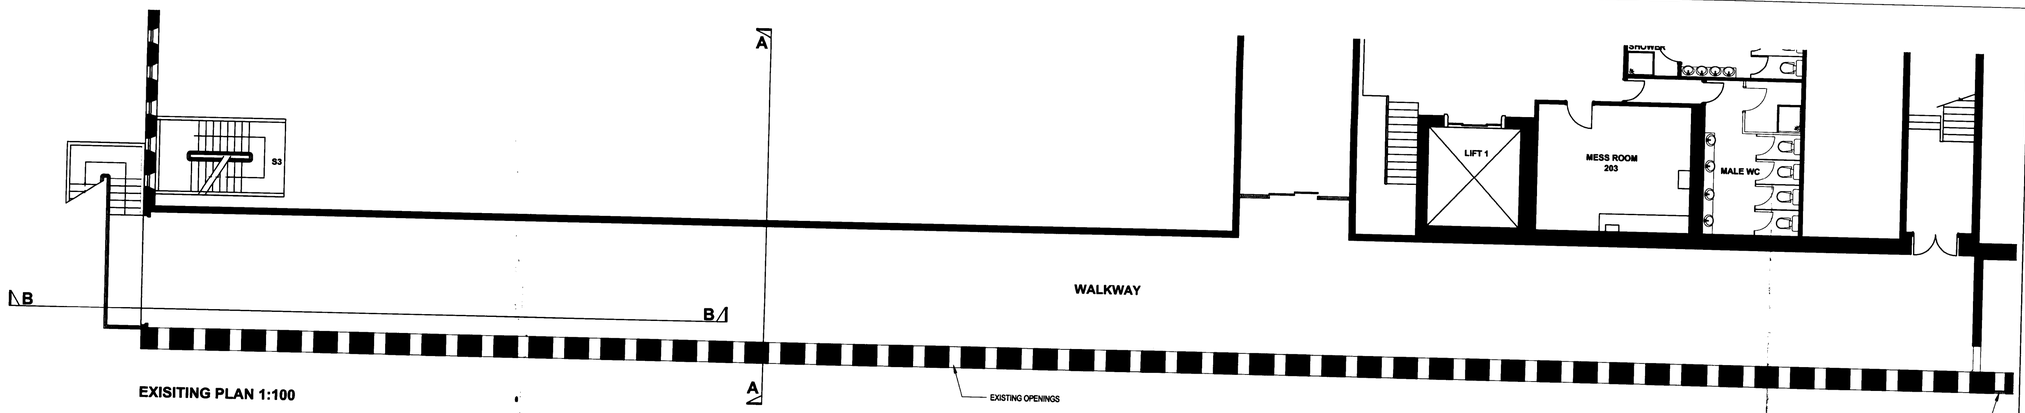



EXISITING PLAN 1:100

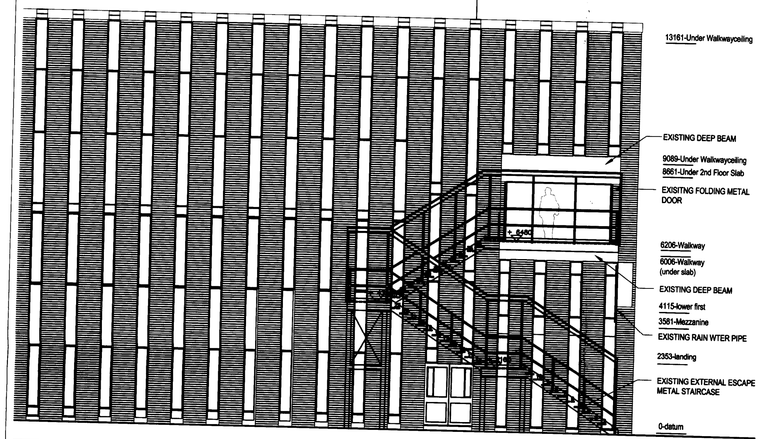


EXISITNG ELEVATION A 1:100

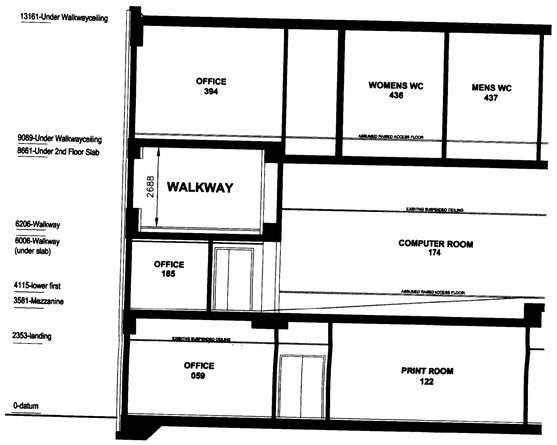


EXISITNG SECTION A - A 1:100

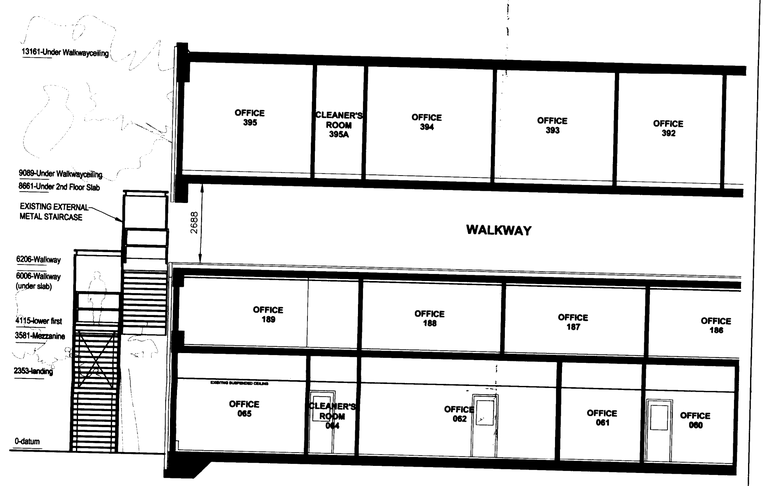

EXISITNG SECTION B - B 1:100

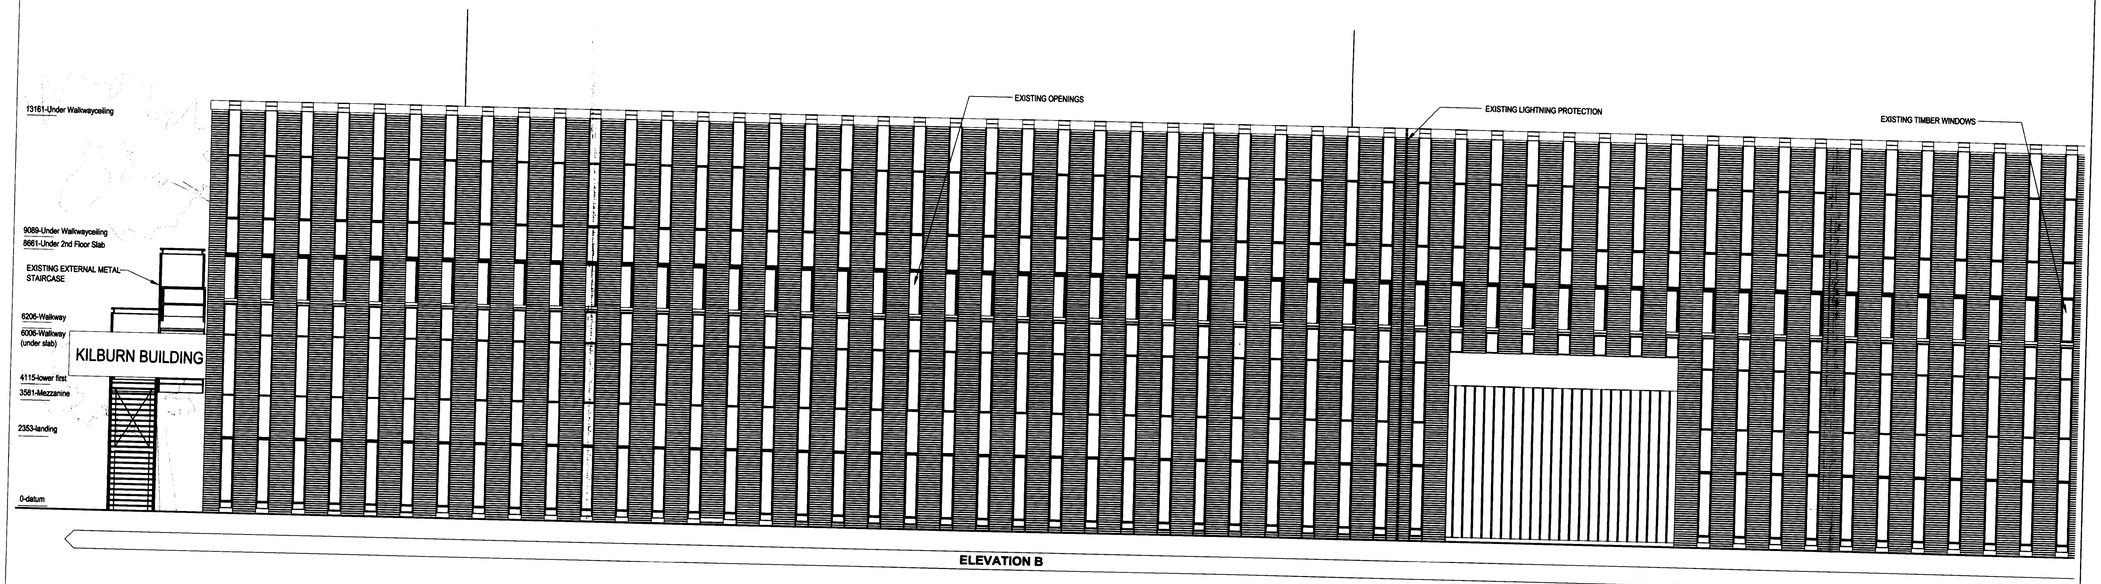

EXISITNG ELEVATION B 1:100

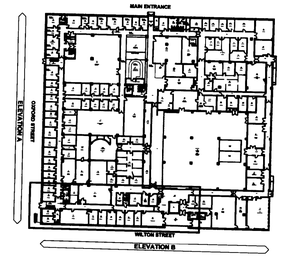

KEY PLAN 1:1000

S6012	P-02	

REVISION	DATE	DRN	CHKD

THIS INFORMATION, WHETHER DRAWN OR AS A DATA FILE, IS COPYRIGHT AND ISSUED STRICTLY FOR USE ON THE PROJECT FOR WHICH IT IS PROVIDED.

University of Manchester
Kilburn Refurbishment
Kilburn Building

DRAWING TITLE
Existing Plan/Sections/Elevations

Fairhursts
ARCHITECTS
Manchester 0161 236 7722 Southampton 023 8081 7900
The Fairhursts Design Group

DRAWN	DATE	CHKD	SCALE	CODE
JHK	19-05-08	GEB	1:100@A1	PLANNING

S6012	P-02	

0 50
PAPER SCALE CHECK (mm)