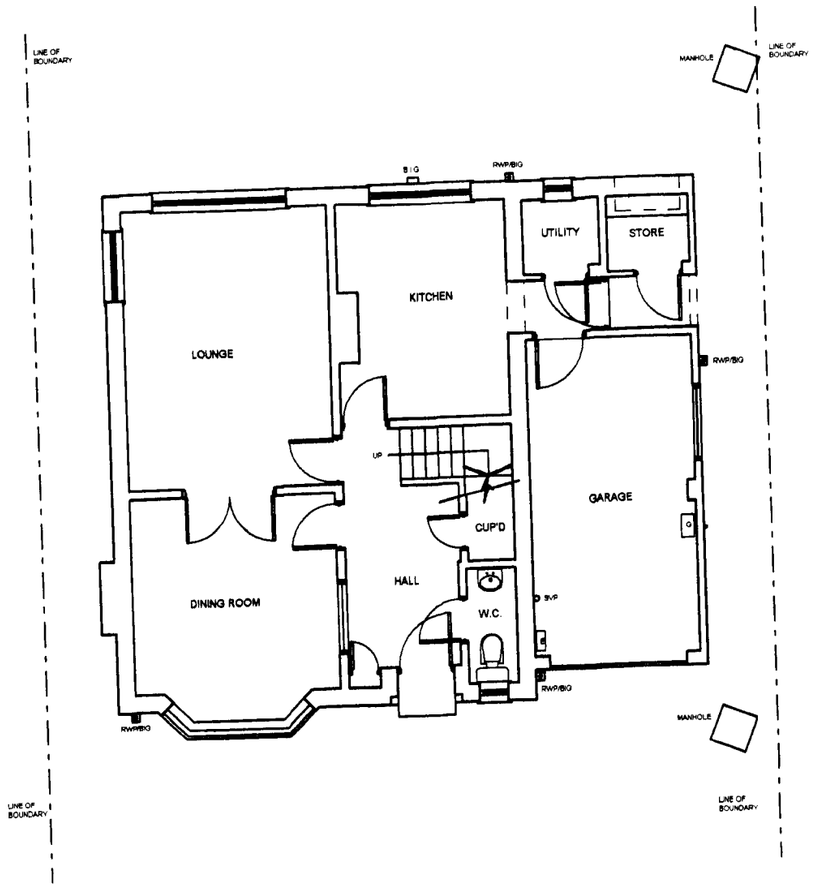

GROUND FLOOR PLAN

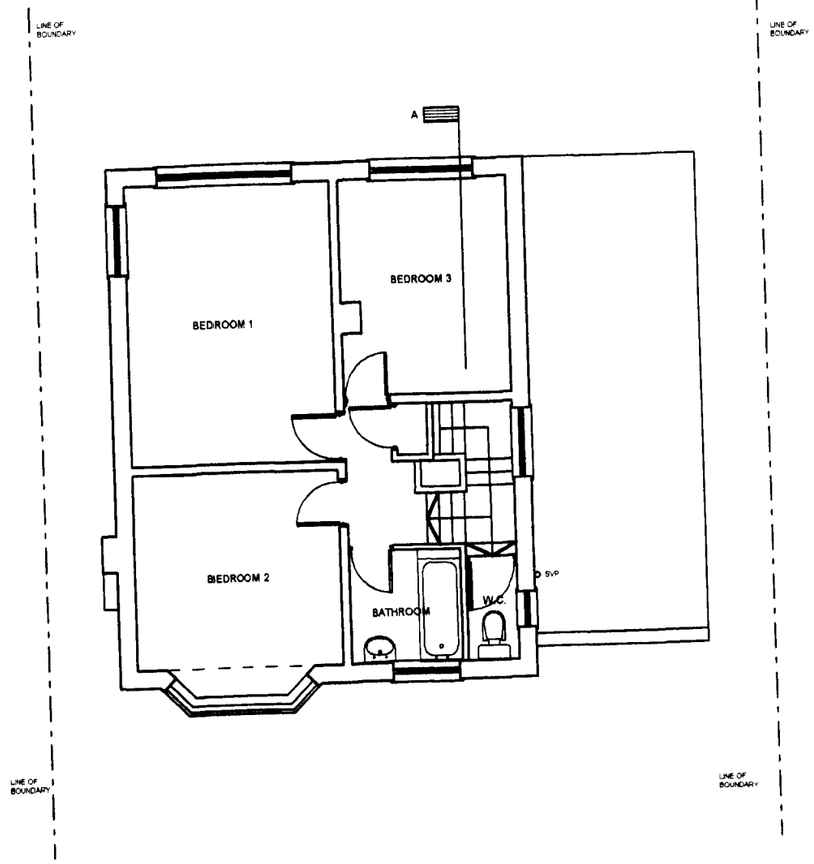

FIRST FLOOR PLAN

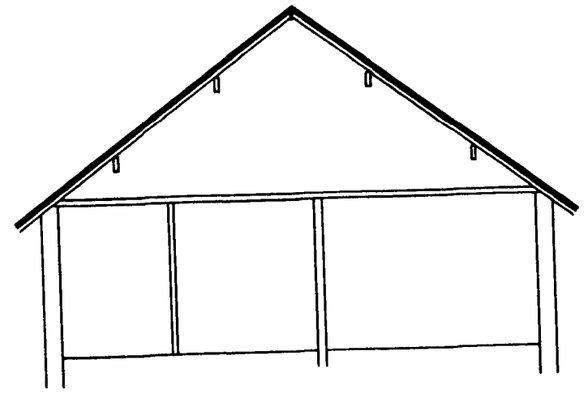

SECTION A - A

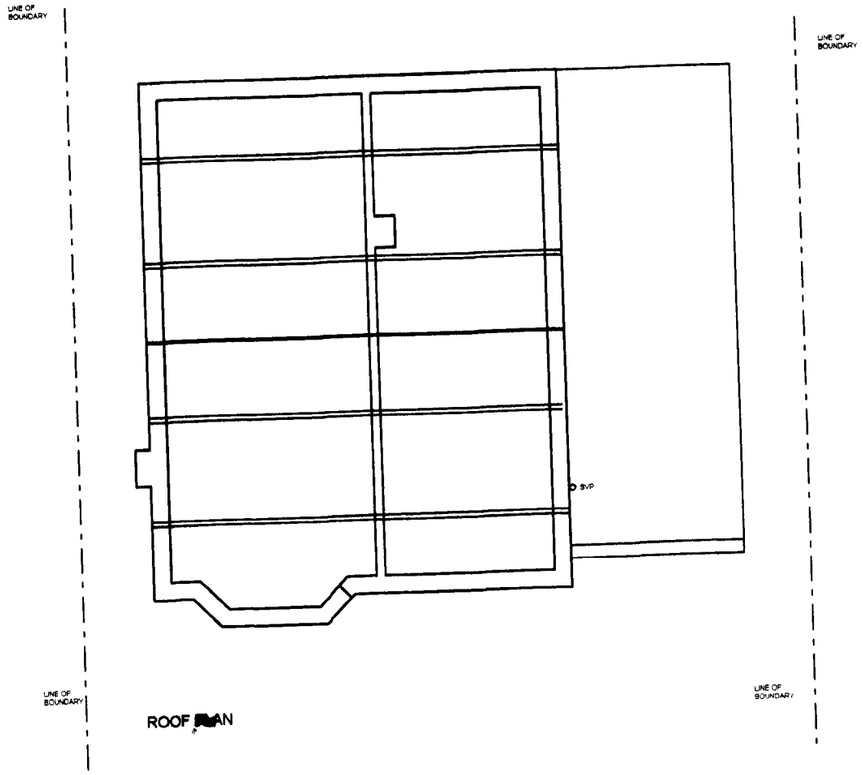

ROOF PLAN

PLANNING
ACK'D
REPLIED
RECD 31 MAR 2008
M
M
M
FOIL ACTION

revisions

NOTES

1. This drawing is copyright and may not be traced or copied without prior consent
2. No dimensions to be scaled from this and all dimensions to be checked on site
3. Any discrepancies to be reported prior to commencement of work
4. These notes apply to all other drawings relating to this development
5. Even though this drawing may carry a current Planning & Building Regulation approval it is advisable to seek advise with respect to the Party Wall Act PRIOR TO THE START OF BUILDING WORKS

project: PROPOSED EXTENSION AT 7, PARTRIDGE AVENUE, BAGULEY, MANCHESTER M23-1PJ

client: MR & MRS S. HINDSON

title: EXISTING PLANS & SECTION

date: 14.03.08

drawing number:

scale: 1:100

copyright reserved © 2008